NOTES

(A) CONC. INT. TILES TO MATCH EXISTING.
(B) RW. GOODS AND FASCIA IN WHITE PVC-U TO MATCH EXISTING.
(C) BRICK FACINGS TO MATCH EXISTING.
(D) WHITE PVC-U WINDOW TO MATCH EX.
(E) AS ABOVE BUT A SLIDING PATIO DOOR.
(F) EXTRA 600 HIGH BRICKWORK TO MATCH EXISTING STACK.


APPROVED

REVISED

Alterations to rear elevation and retention and raising of chimney

F/ZUUZ/1029

RUTLAND COUNTY
26 NOV 2002
COUNCIL DC

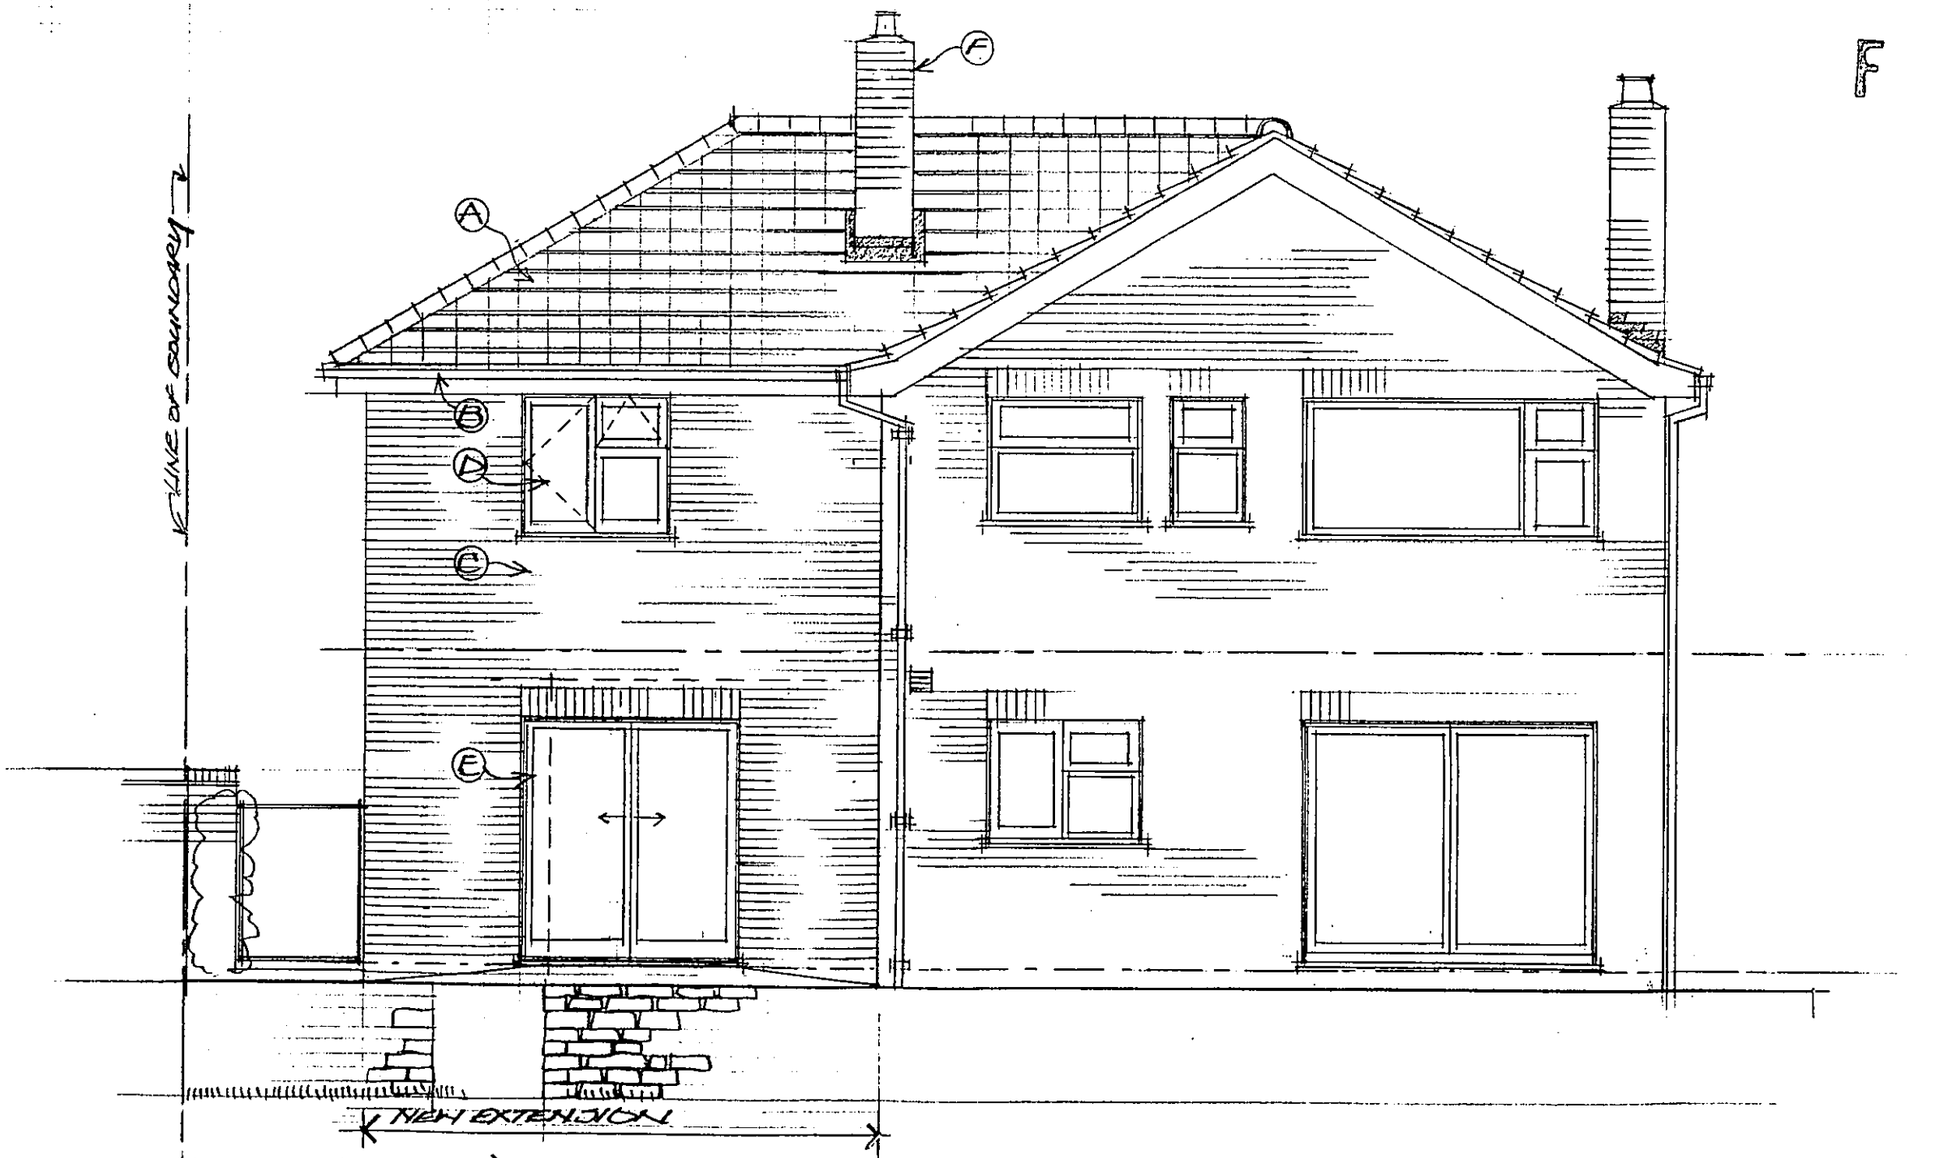

REAR (SOUTH) ELEVATION — AS PROPOSED 1:50

Issue	Date	Amendment
A		EXISTING CHIMNEY ADDED + WINDOW C ENLARGED + DOOR REMOVED, 25.11.02

Job
EXTENSION
34 WILLOUGHBY DRIVE
EMPINGHAM

James Richardson
Design Consultant
14 King Edwards Way, Edith Weston, Rutland LE15 8EZ

Drawing
REAR (SOUTH) ELEVATION
AS PROPOSED

Scale	Date	Drawn	Approved
1:50	01.11.02	JRICHARDSON	

Status
PLANNING

Drawing No.
02/171/114 A