


FUL/2002/1029

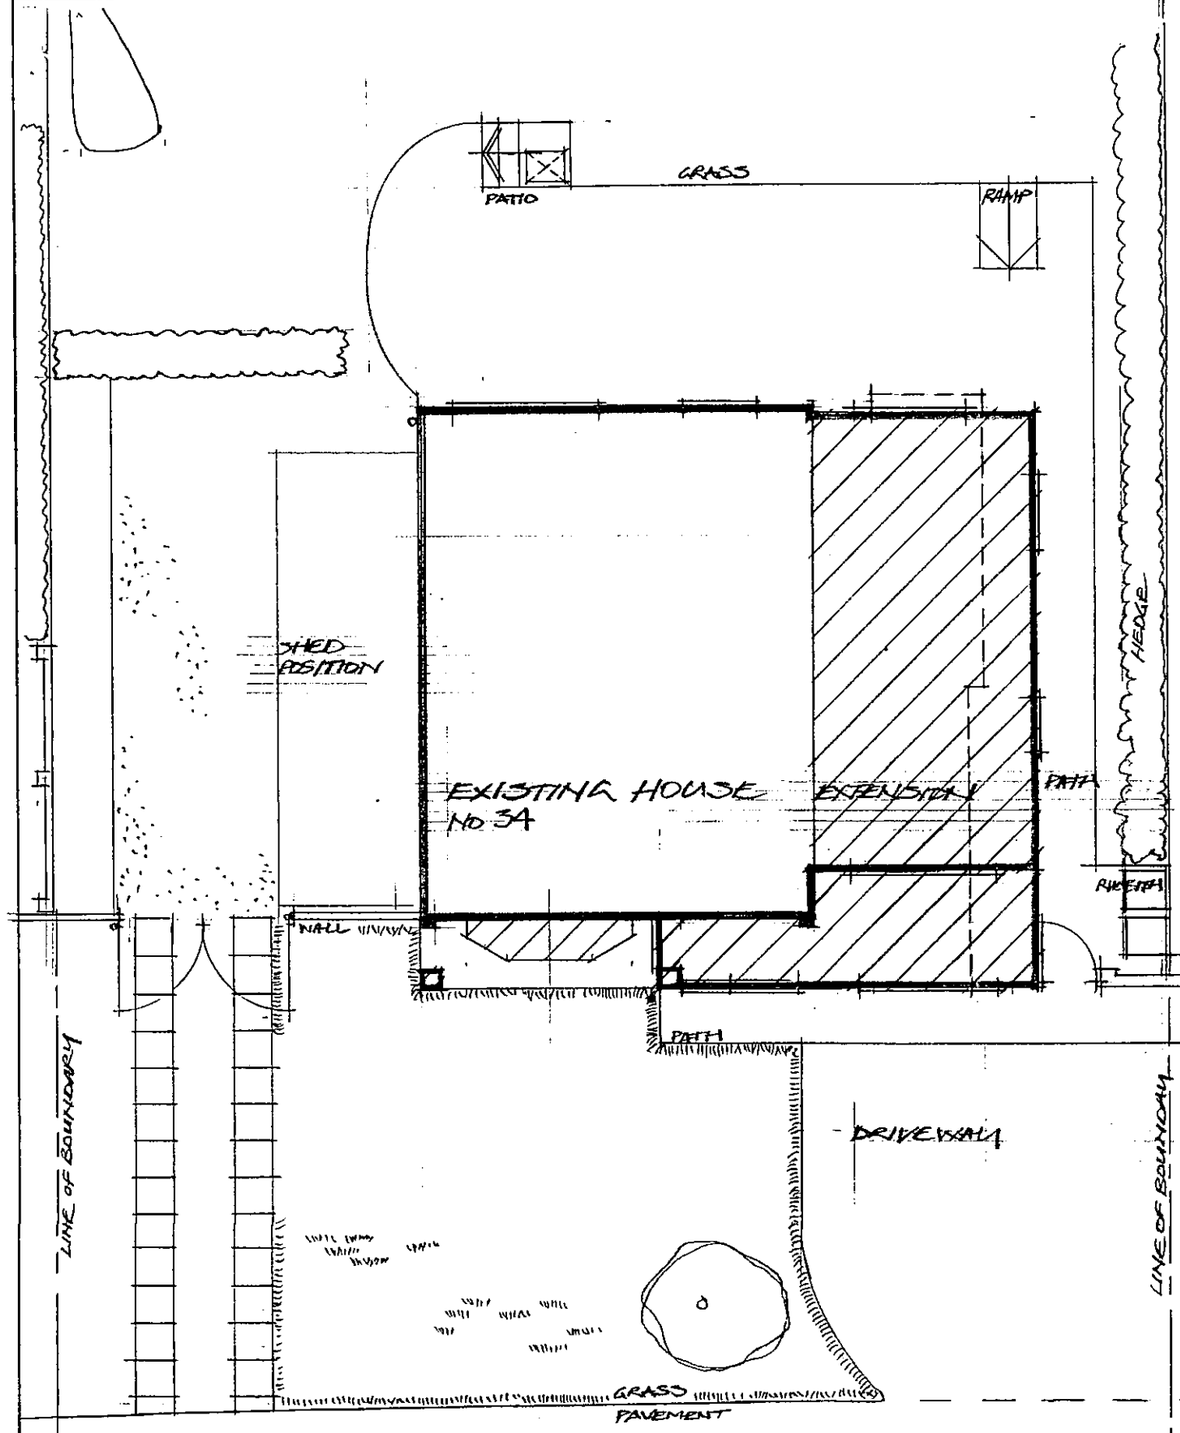

SITE PLAN — AS PROPOSED 1:100

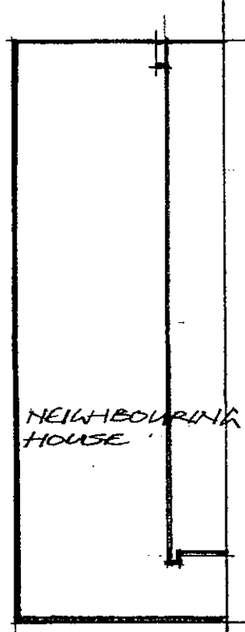

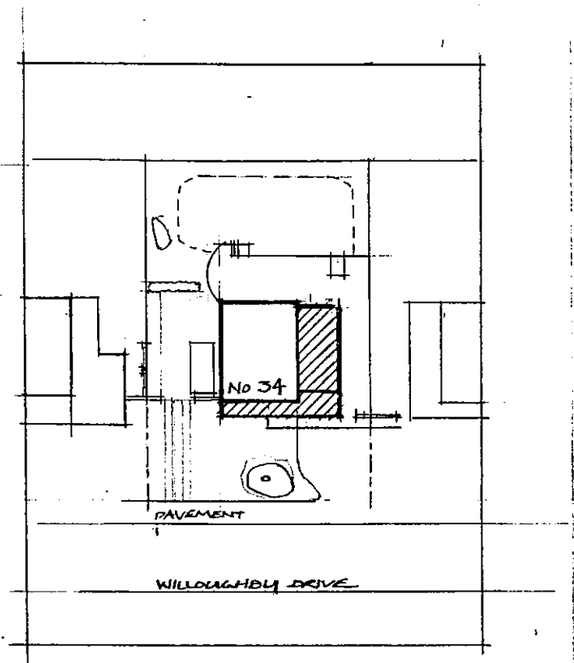

BLOCK PLAN 1:500

MINOR AMENDMENT
approved by letter
dated 27.08.03
showing Reduction in width of extension to 3600 mm.

PROPERTY AT
34 WILLOUGHBY DRIVE
EMPINGHAM
RUTLAND

RUTLAND COUNTY
12 AUG 2003
COUNCIL DC

Issue	Date	Amendment
A	08.08.03	EXTENSION WIDTH REDUCED

Job: EXTENSION
WILLOUGHBY DRIVE
EMPINGHAM

James Richardson
Design Consultant
14 King Edwards Way, Edith Weston, Rutland LE15 6EZ

Drawing: SITE PLAN 1:100
BLOCK PLAN 1:500

Scale	Date	Drawn	Approved
1:100 1:500	11.09.02	JR	

Status: PLANNING

Drawing No. 02/171/002A