
F / 2002. 1029

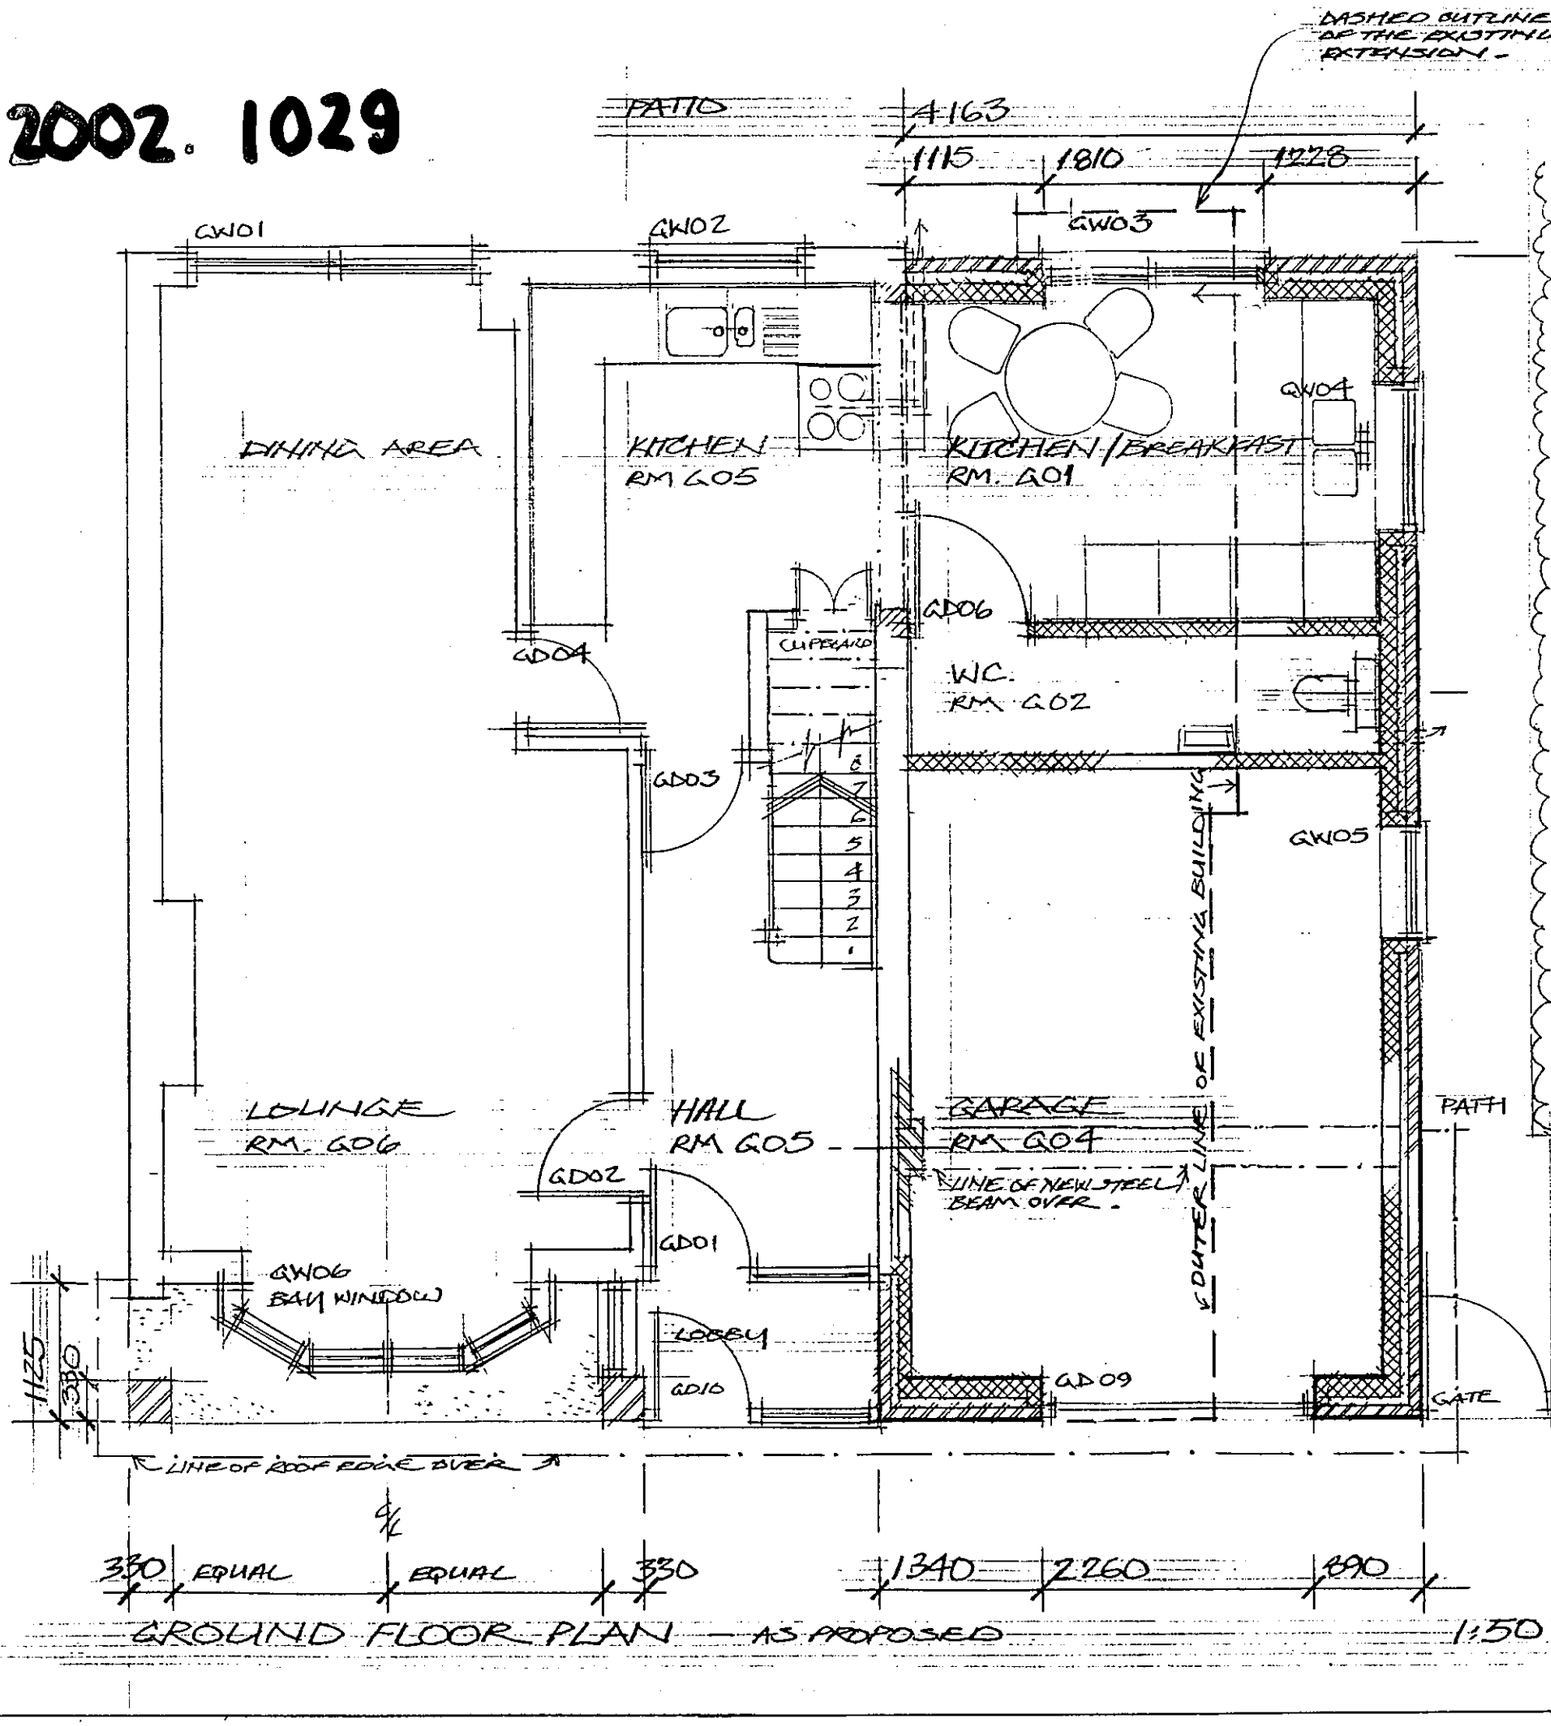

REVISED

OUTLINE OF THE NEIGHBOURING HOUSE -

APPROVED

Alterations to rear elevation and retention and raising of chimney

RUTLAND COUNTY
26 NOV 2002
COUNCIL DC

Issue · Date · Amendment
A GD05, 07 & 08 OMITTED AW05 ENLARGED - 29.11.02

Job
EXTENSION
34 WILLOUGHBY DRIVE
EMPINGHAM

James Richardson
Design Consultant
14 King Edwards Way, Edith Weston, Rutland LE15 8EZ

Drawing
GROUND FLOOR PLAN AS PROPOSED

Scale	Date	Drawn	Approved
1:50	25.10.02	J.RICHARDSON	

Status
PLANNING

Drawing No.
02/171/110 A