NOTES

(A) CONC. INT. TILES TO MATCH THE EXISTING TILES -

(B) R.W. GOODS AND FASCIA IN WHITE PVC-U TO MATCH EXISTING -

(C) BRICK FACINGS TO MATCH EXISTING -

(D) WHITE PVC-U WINDOWS TO MATCH EXISTING -


(E) PITCHED ROOF OVER GROUND LEVEL GARAGE

(F) VELUX ROOF WINDOW - DARK BROWN POWDER COATED FINISH -

SUPERSEDED

F /2002/1029

RUTLAND COUNTY
11 NOV 2002
COUNCIL DC

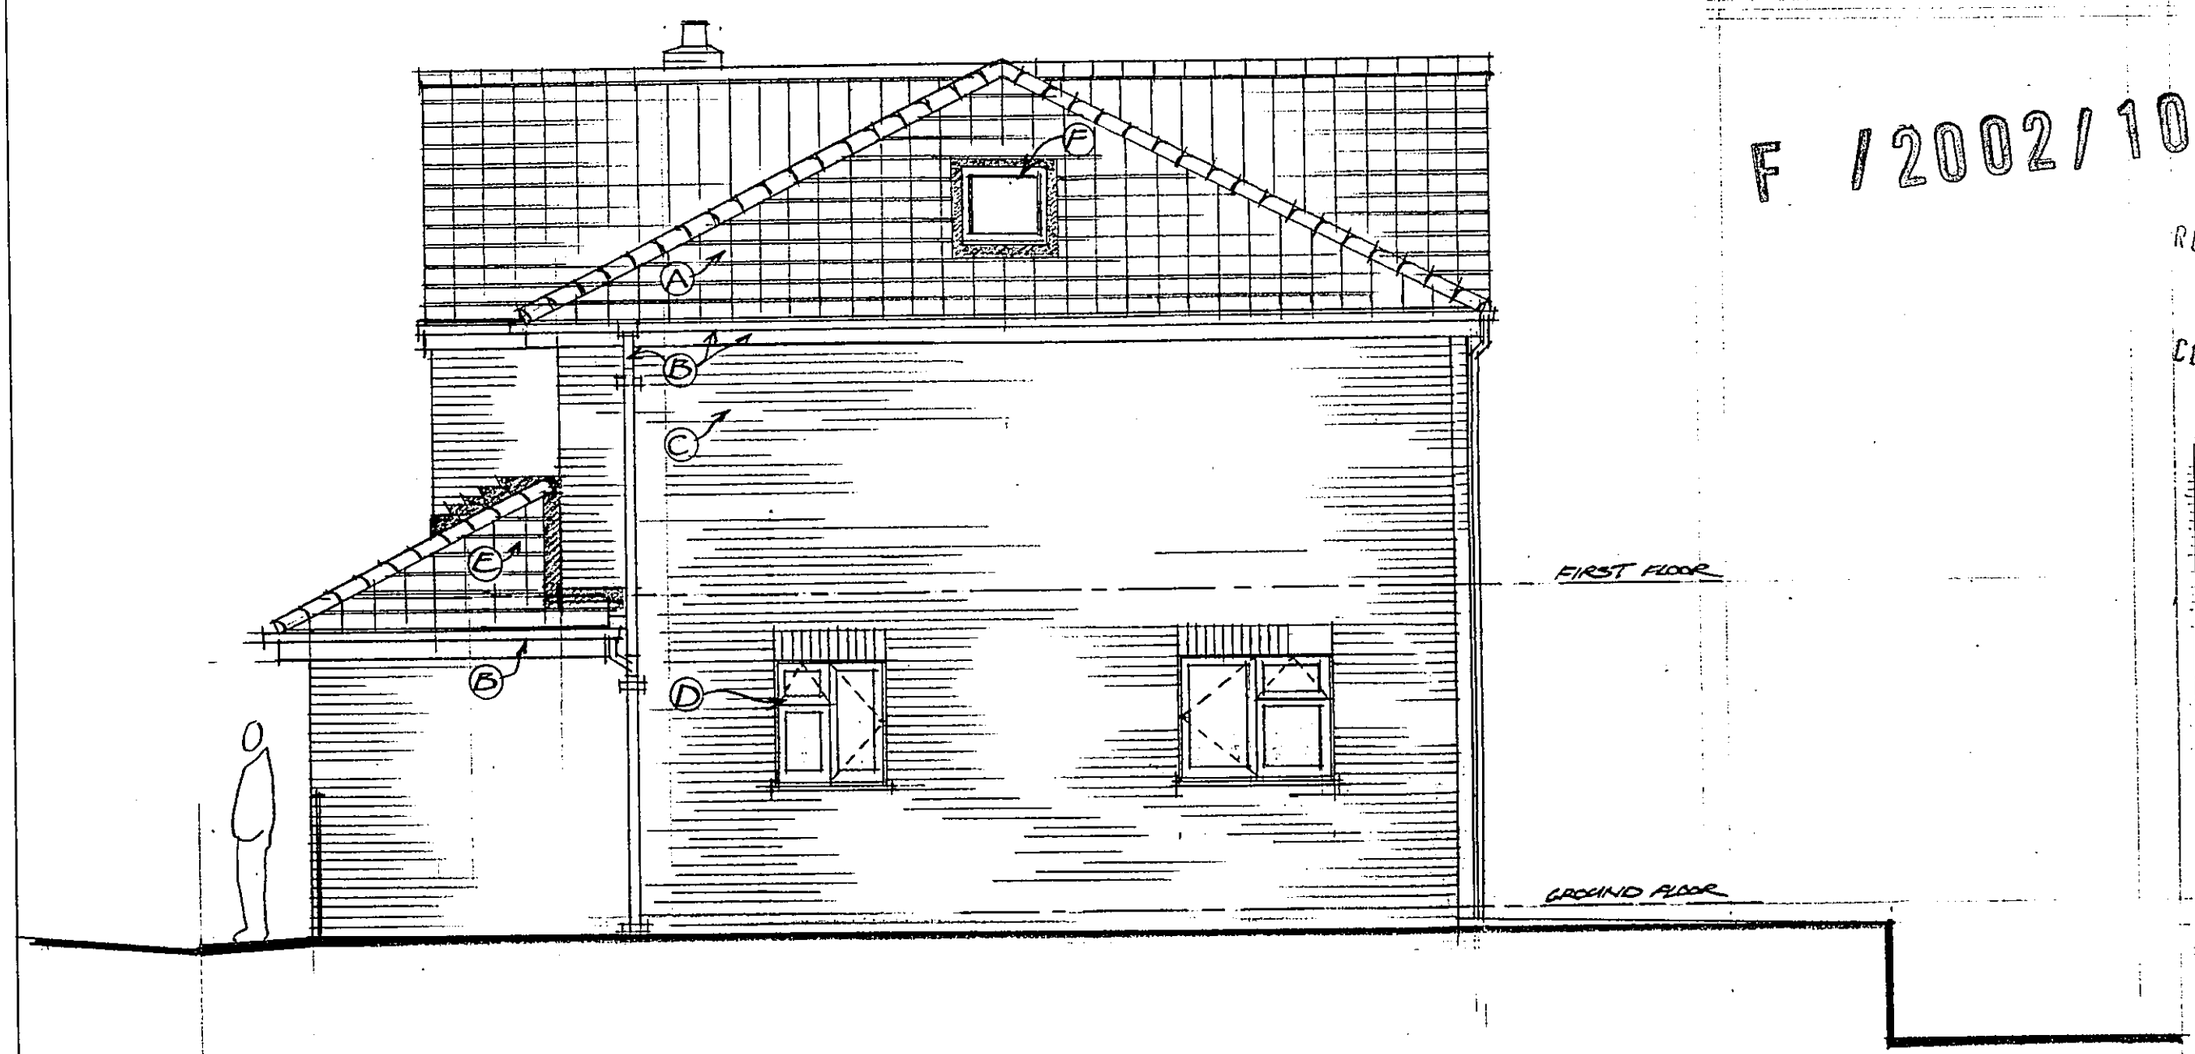

WEST ELEVATION — AS PROPOSED 1:50

Issue	Date	Amendment

Job
EXTENSION
34 WILLOUGHBY DRIVE
EMPINGHAM

James Richardson
Design Consultant
14 King Edwards Way, Edith Weston, Rutland LE15 8EZ

Drawing
WEST ELEVATION
AS PROPOSED

Scale	Date	Drawn	Approved
1:50	02/11/02	J.R.	J.R.

Status
PLANNING

Drawing No.
02/171/116