
F /2002/1029

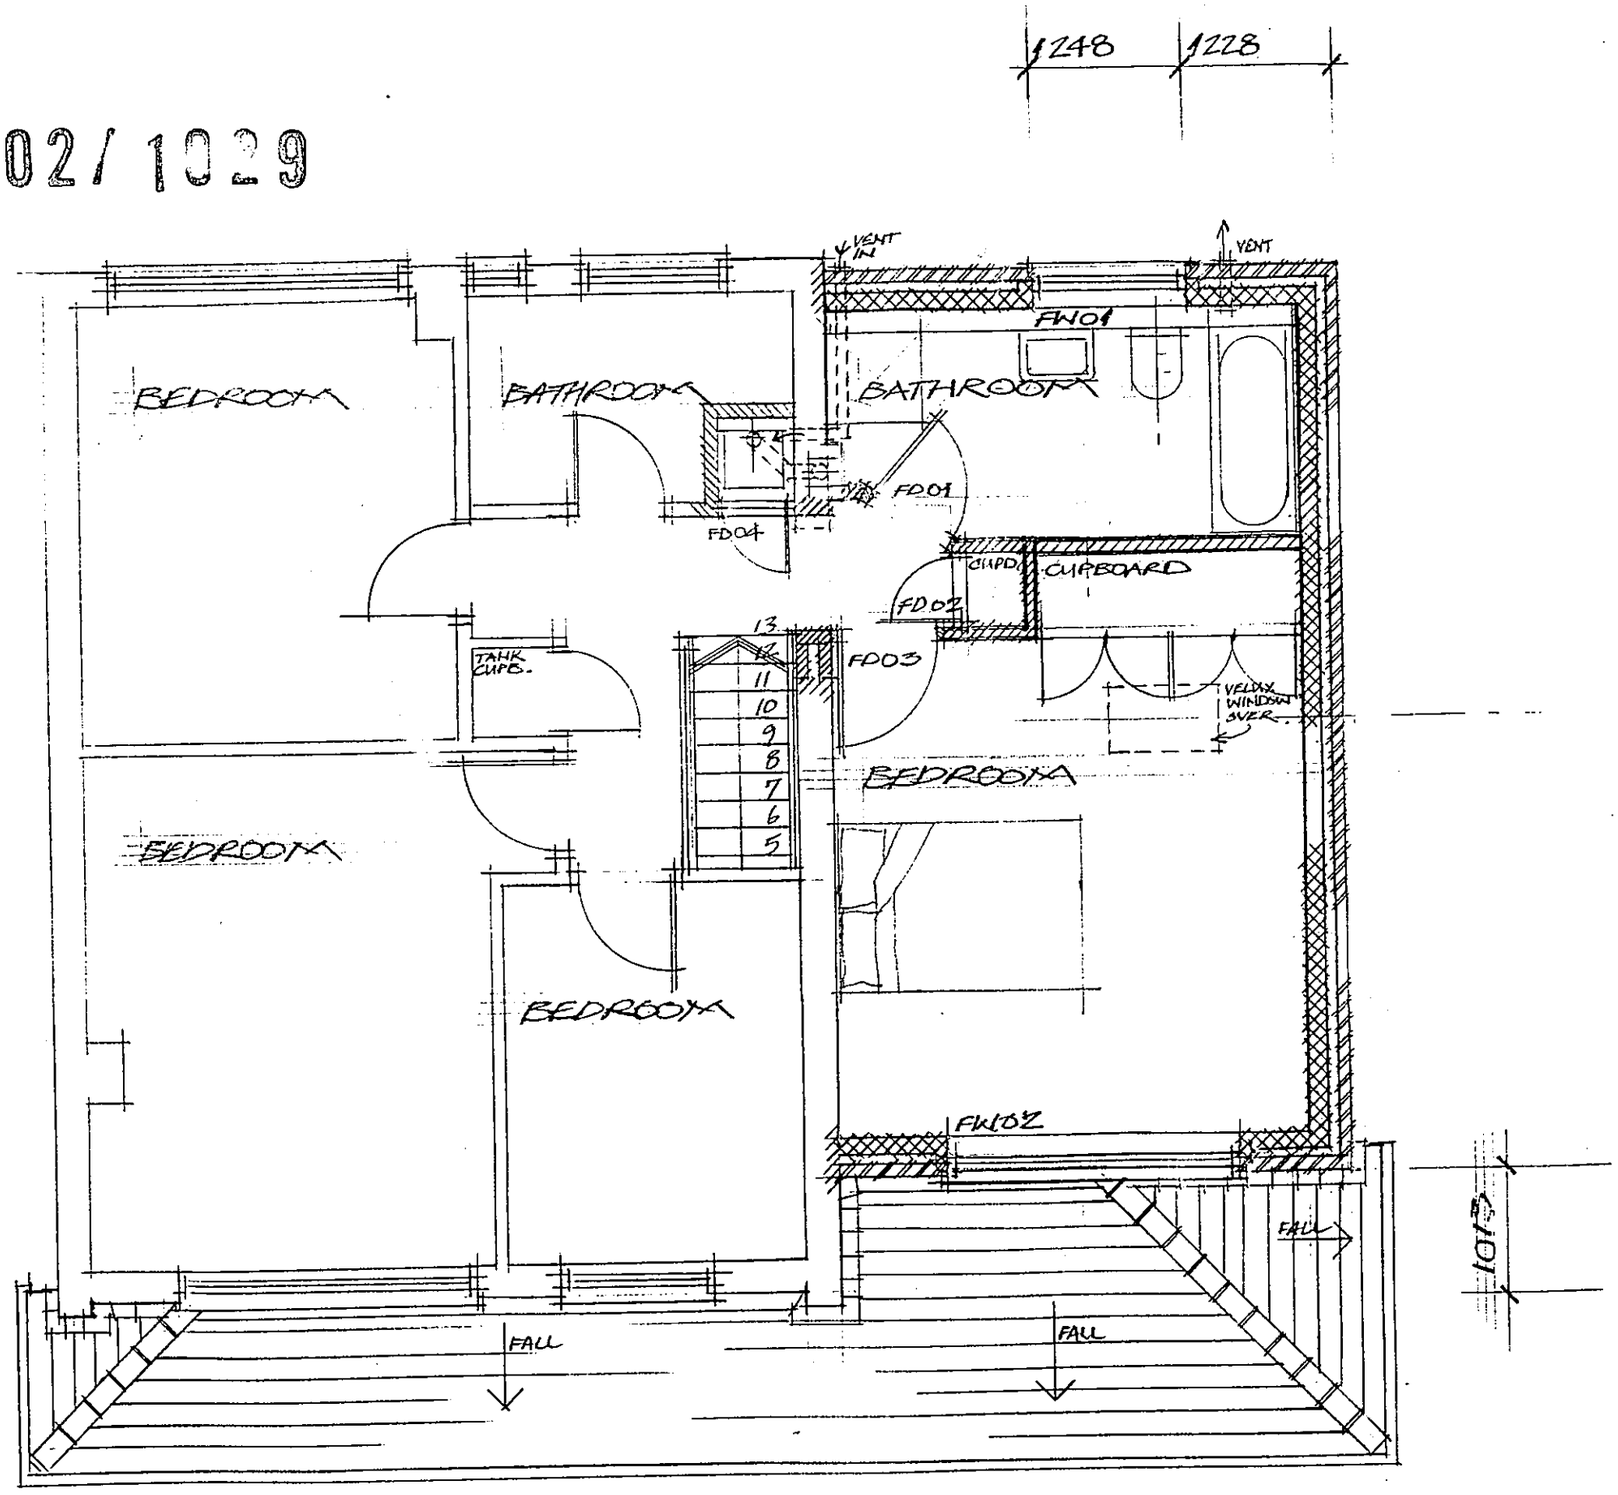

FIRST FLOOR PLAN — AS PROPOSED 1:50

APPROVED

Alterations to rear elevation and retention and raising of chimney

RUTLAND COUNTY
26 NOV 2002
COUNCIL DC

Issue	Date	Amendment
A		CHIMNEY REINSTATED + BOILER CUPBOARD ADDED + LAYOUT ALTER 25.11.02

Job
EXTENSION
34 KILLOUGHLEY DRIVE
EMPINGHAM

James Richardson
Design Consultant
14 King Edwards Way, Edith Weston, Rutland LE15 8EZ

Drawing
FIRST FLOOR PLAN
AS PROPOSED

Scale	Date	Drawn	Approved
1:50	22.10.02	J.RICHARDSON	

Status
PLANNING

Drawing No.
02/171/111A