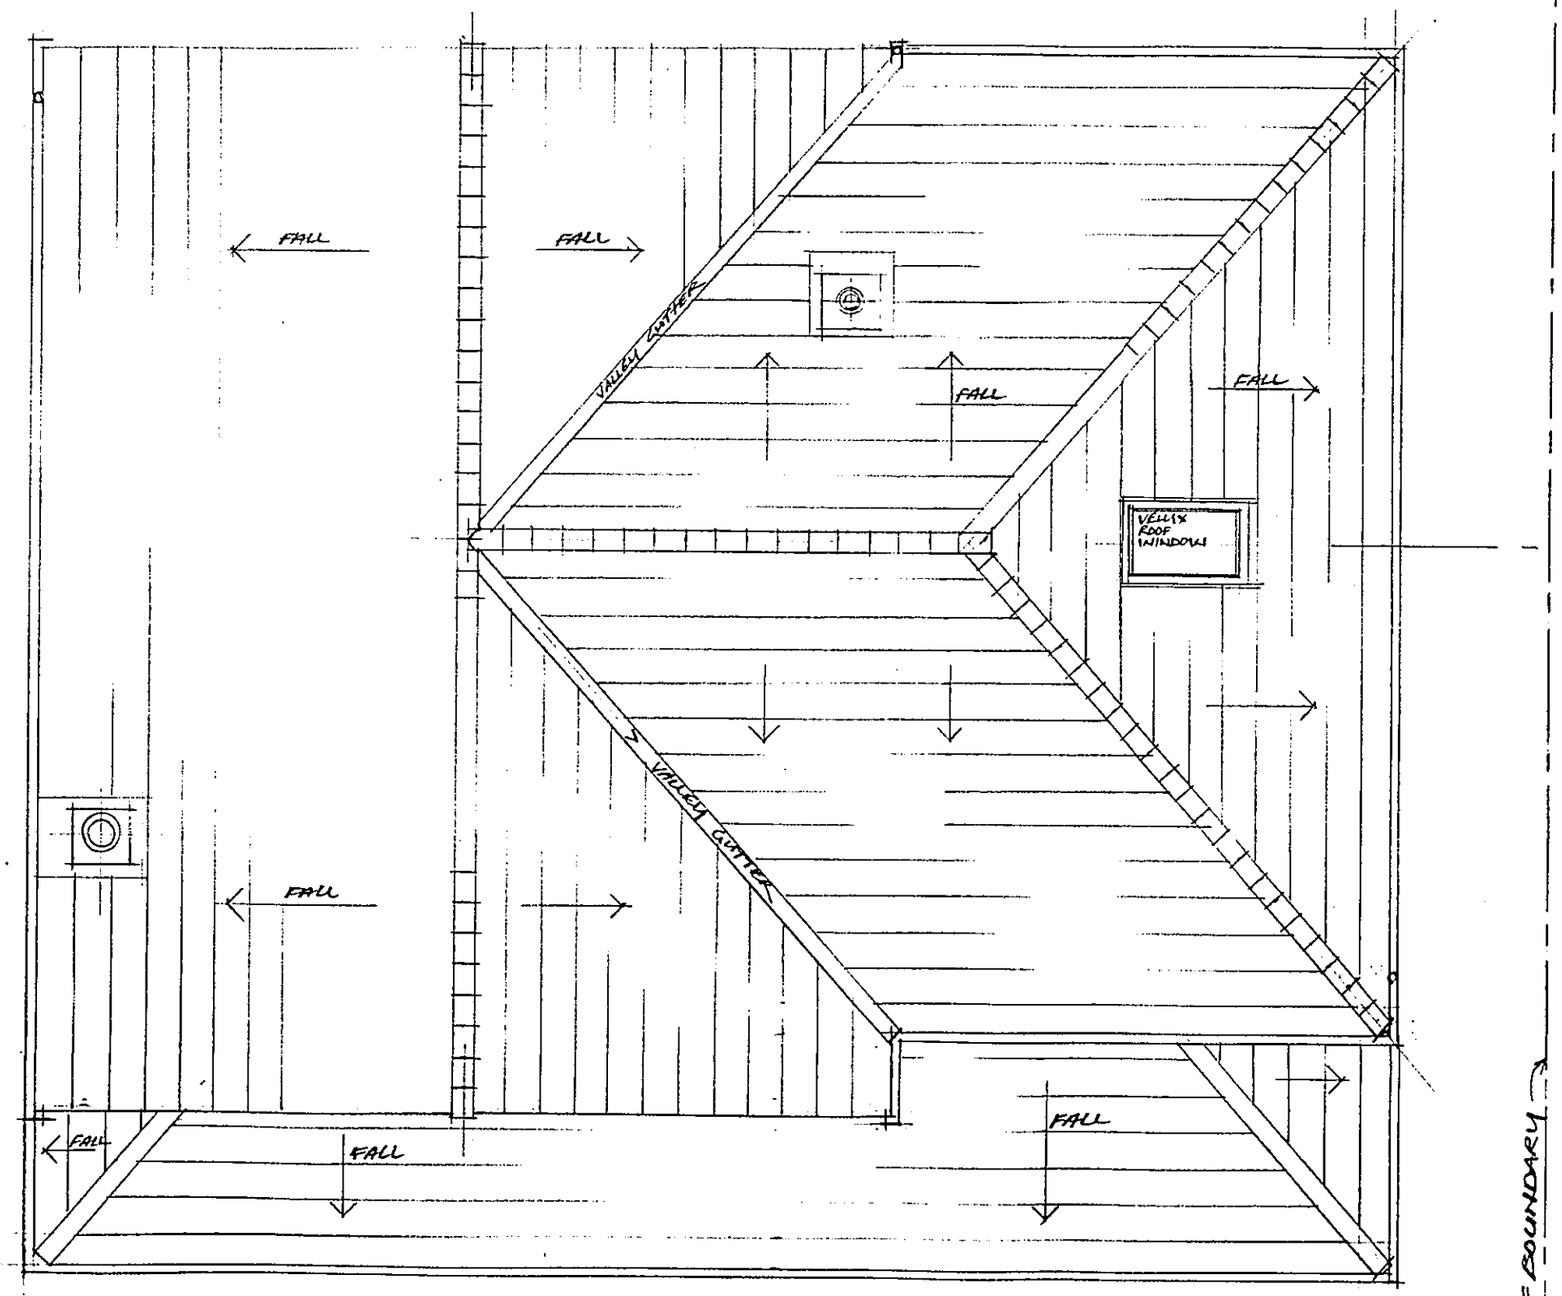


ROOF PLAN — AS PROPOSED 1:50

℄ LINE OF BOUNDARY

REVISED

APPROVED

F /2002/1029

Alterations to rear elevation and retention and raising of chimney

RUTLAND COUNTY
26 NOV 2002
COUNCIL DC

Issue	Date	Amendment
A	25.11.02	EXISTING CHIMNEY ADDED

Job
EXTENSION
34 WILLOUGHBY DRIVE
EMPINGHAM

James Richardson
Design Consultant
14 King Edwards Way, Edith Weston, Rutland LE15 8EZ

Drawing
ROOF PLAN
AS PROPOSED

Scale	Date	Drawn	Approved
1:50	01.11.02	JRICHARDSON	

Status
PLANNING

Drawing No.
02/191/112 A