
SUPERSEDED

F /2002/1029

RUTLAND COUNTY
11 NOV 2002
COUNCIL DC

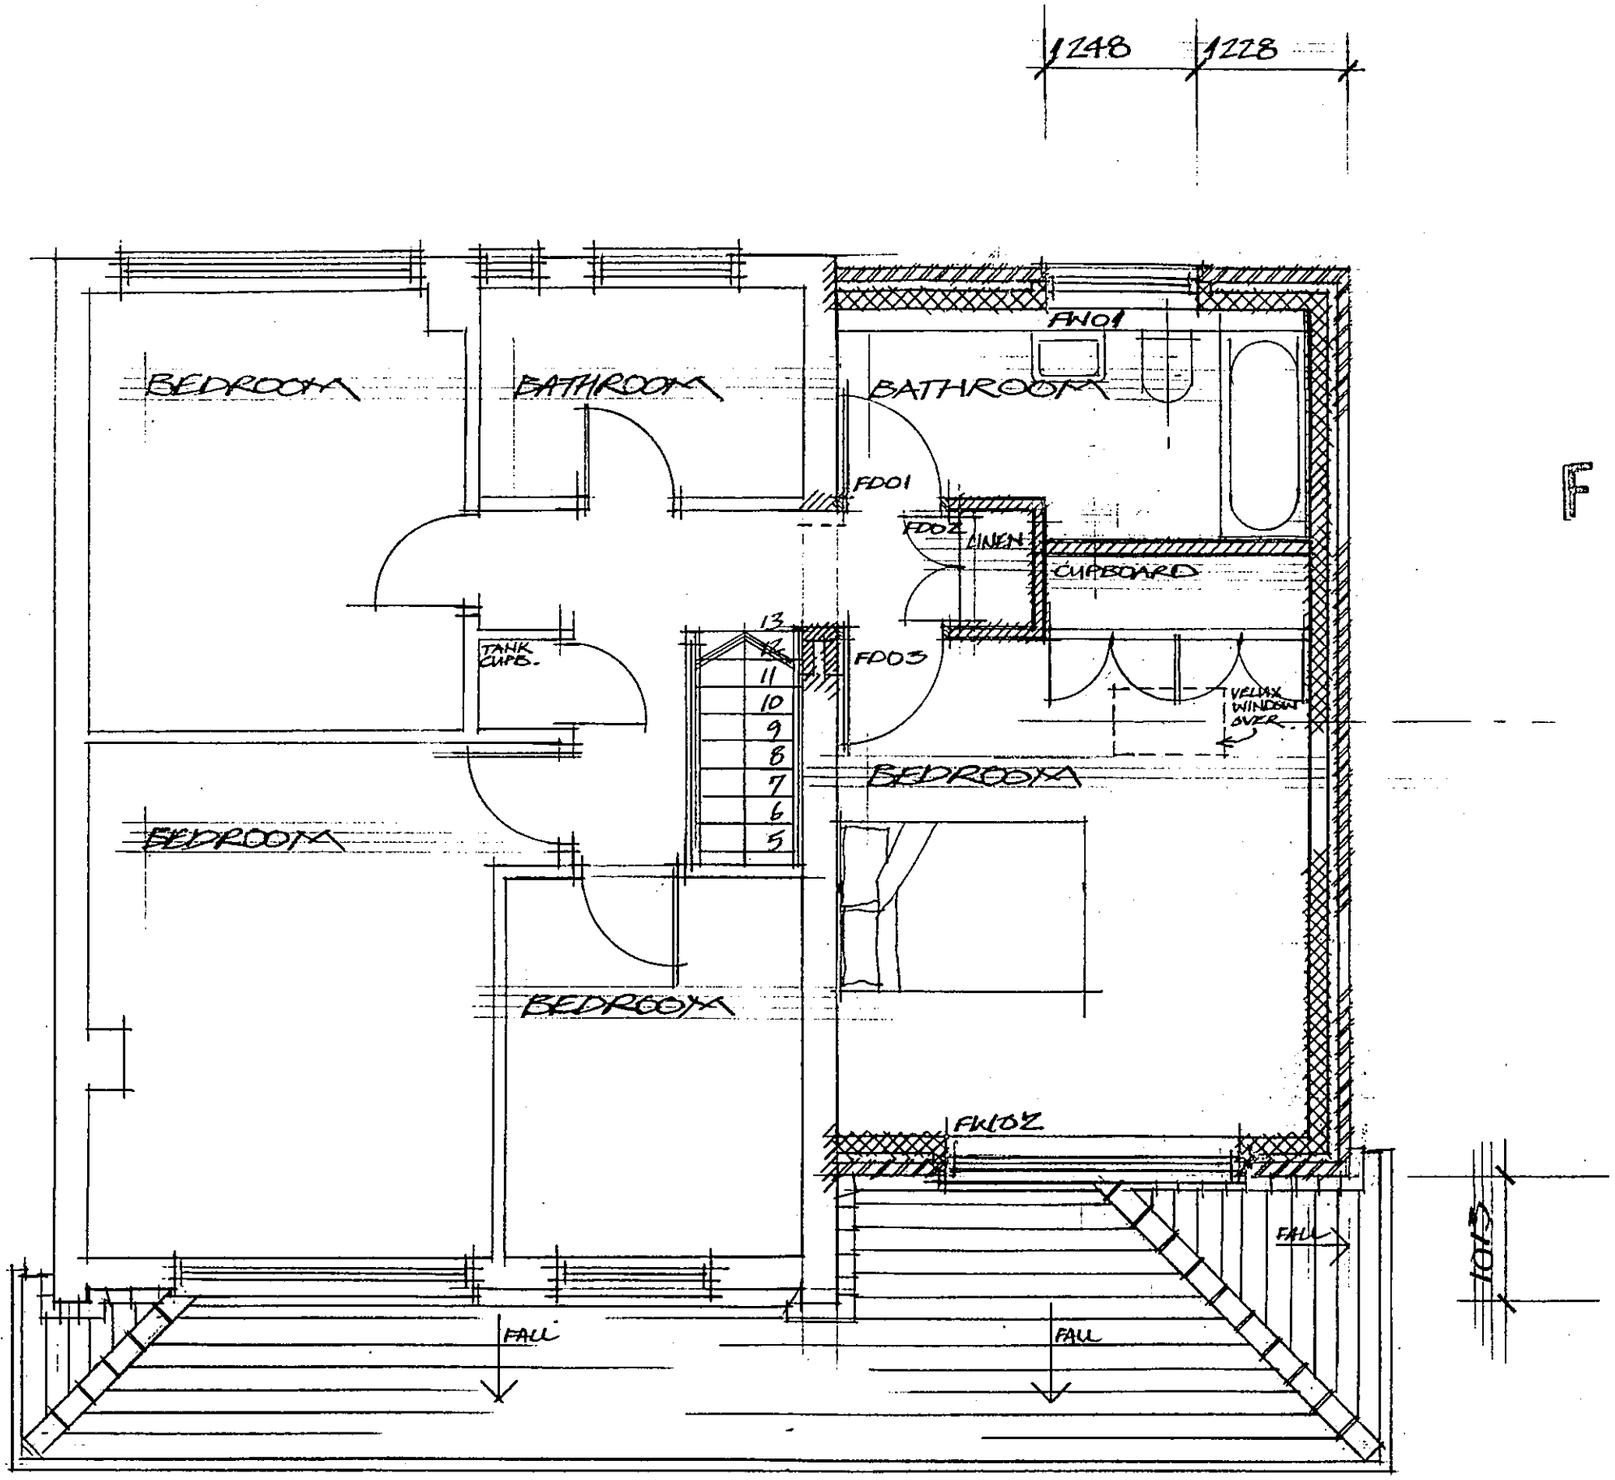

FIRST FLOOR PLAN — AS PROPOSED 1:50

Issue | Date | Amendment

Job
EXTENSION
34 WILLOUGHBY DRIVE
EMPINGHAM

James Richardson
Design Consultant
14 King Edwards Way, Edith Weston, Rutland LE15 8EZ

Drawing
FIRST FLOOR PLAN
AS PROPOSED

Scale	Date	Drawn	Approved
1:50	22.10.02	J.RICHARDSON	

Status
PLANNING

Drawing No.
02/171/111