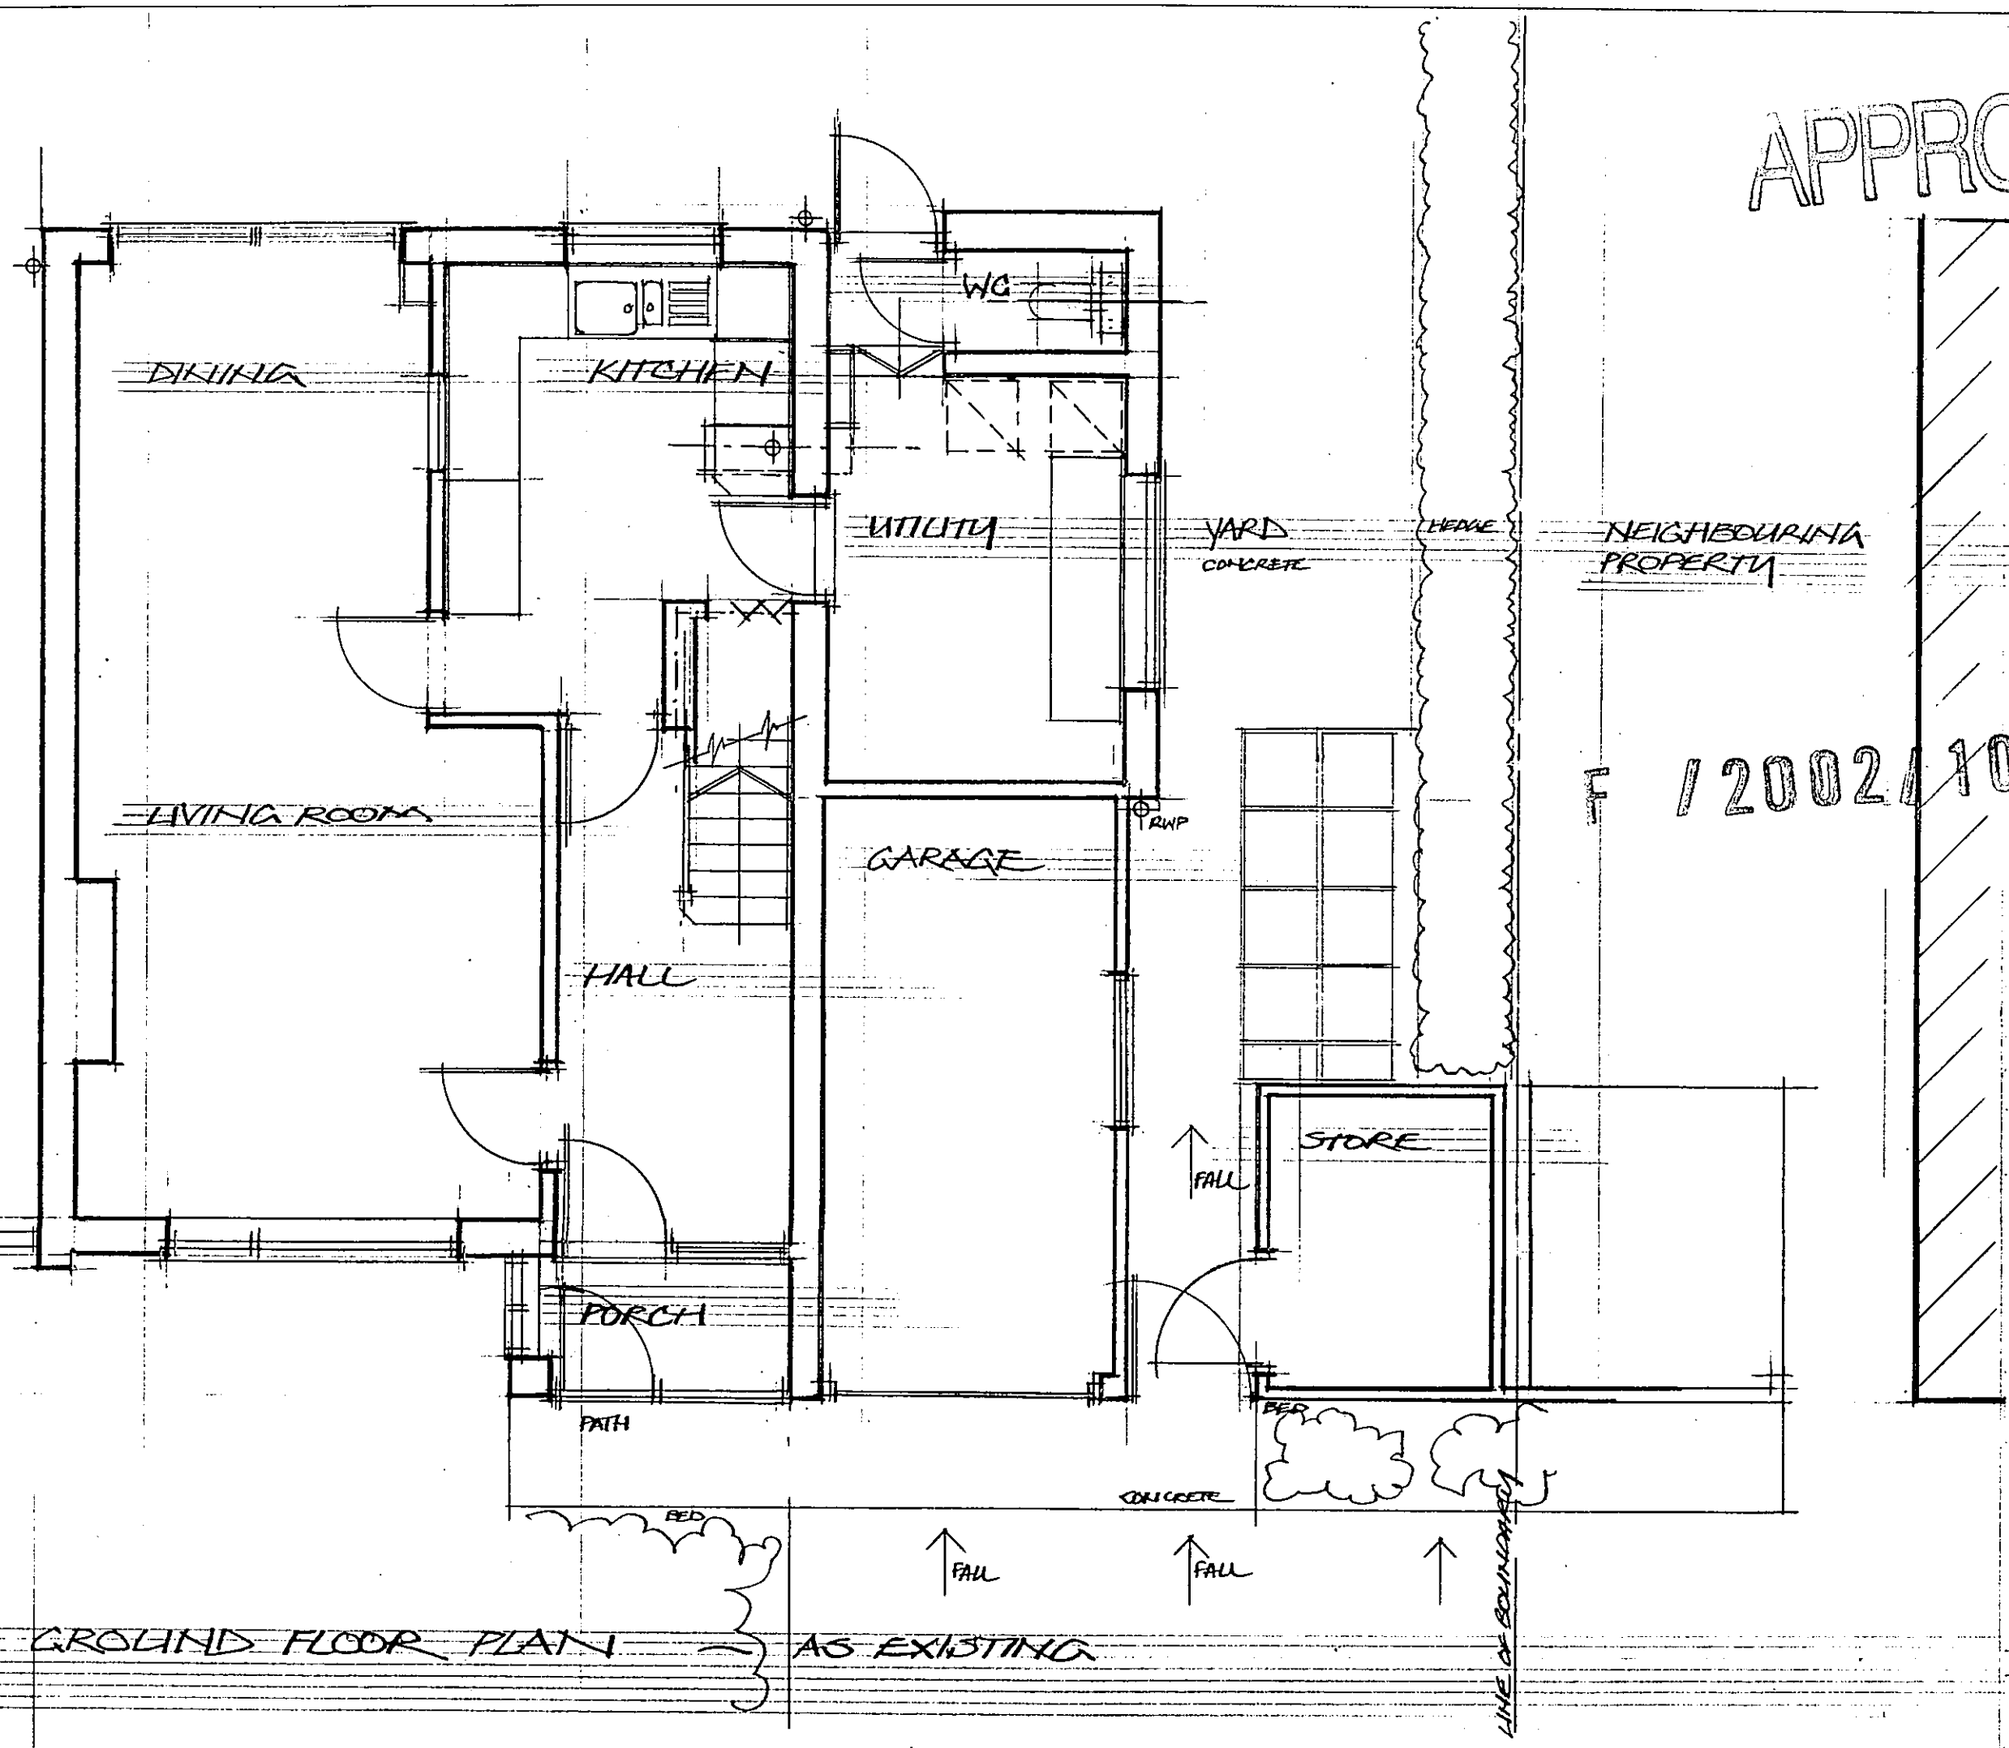


APPROVED

F / 2002 / 1029

RUTLAND COUNTY
11 NOV 2002
COUNCIL DC

GROUND FLOOR PLAN — AS EXISTING

Issue	Date	Amendment

Job
EXTENSION
34 WILLOUGHBY DRIVE
EMPINGHAM

James Richardson
Design Consultant
14 King Edwards Way, Edith Weston, Rutland LE15 8EZ

Drawing
GROUND FLOOR PLAN
AS EXISTING

Scale	Date	Drawn	Approved
1:50	16.09.02	JR	

Status
PLANNING

Drawing No.
02/171/101