
NOTES

(A) CONC. INT. TILES TO MATCH EXISTING.
(B) R.W. GOODS AND FASCIA IN WHITE PVC-U TO MATCH EXISTING.
(C) BRICK FACINGS TO MATCH EXISTING.
(D) WHITE PVC-U WINDOW TO MATCH EX.
(E) AS ABOVE BUT A SLIDING PATIO DOOR.
(F) WHITE PVC-U EXTERNAL GLAZED DOOR.

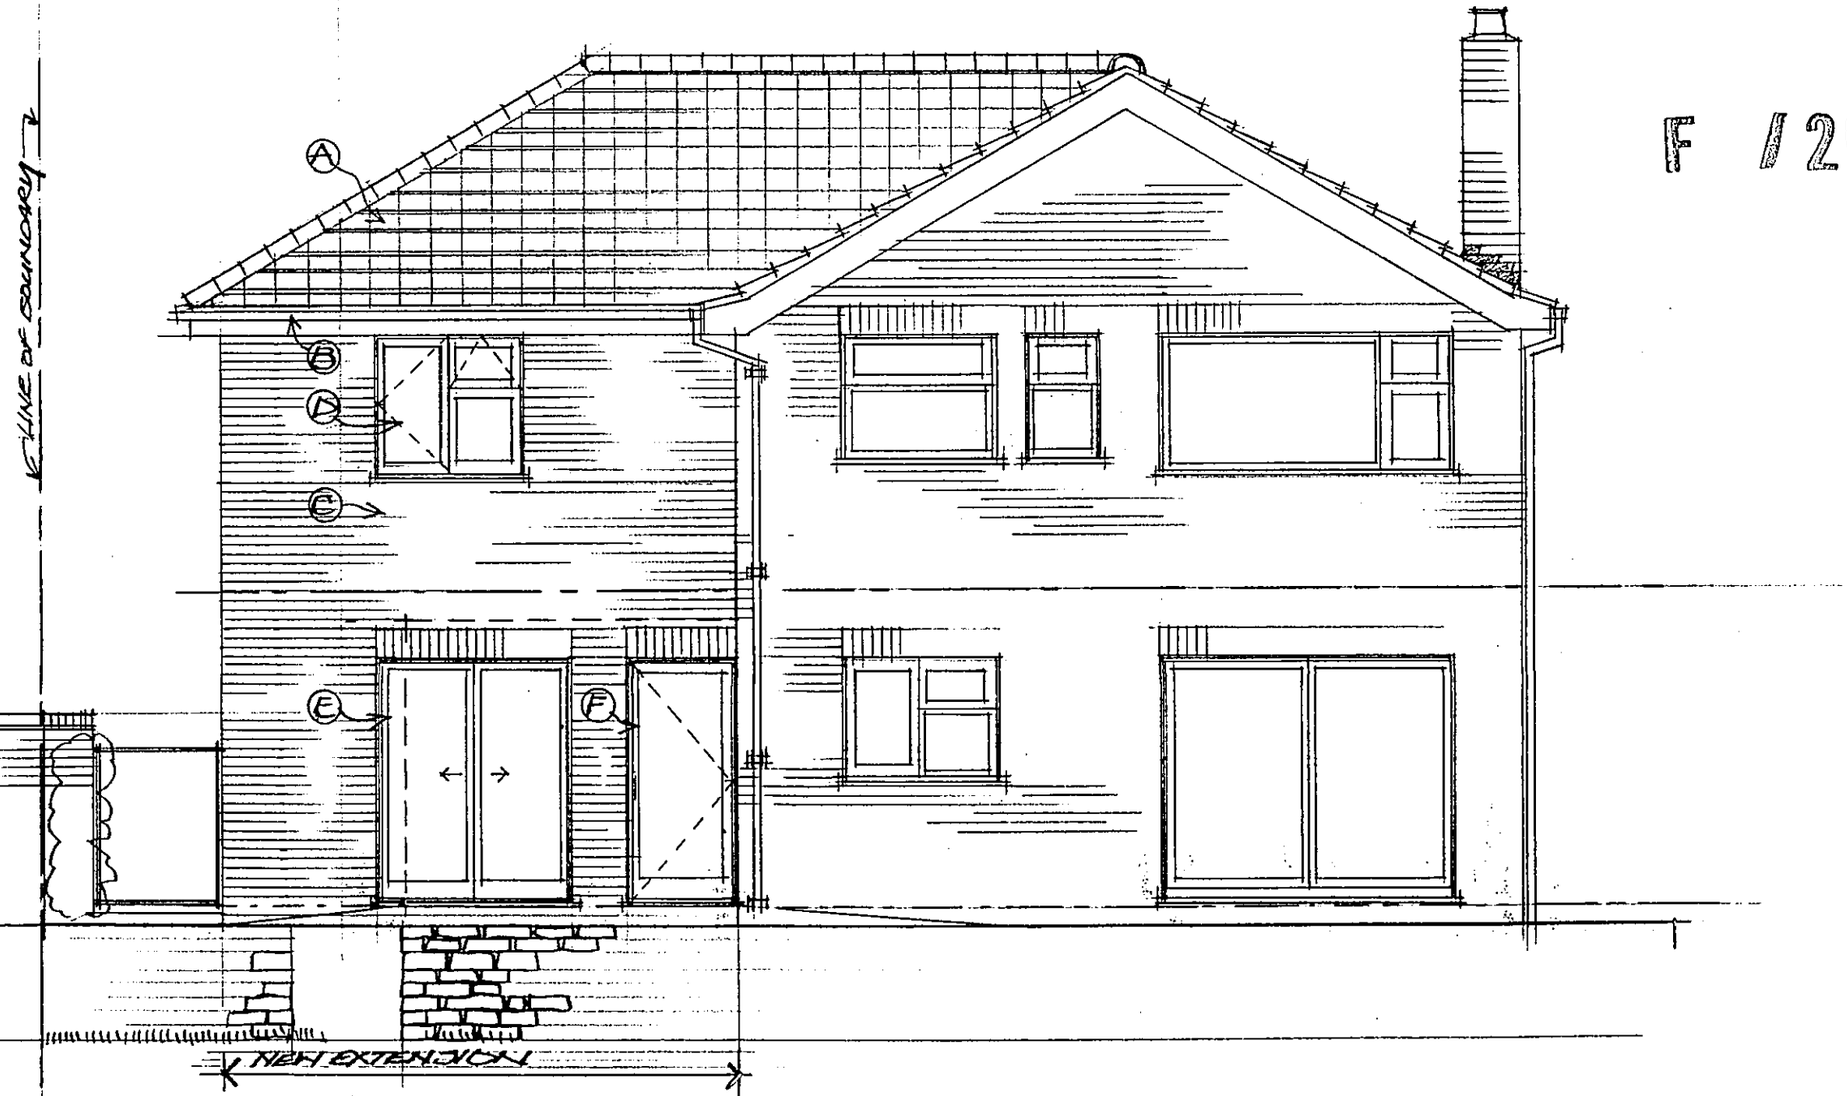

REAR (SOUTH) ELEVATION — AS PROPOSED 1:50

SUPERSEDED

F /2002/1029

RUTLAND COUNTY COUNCIL

Issue Date Amendment

11 NOV 2002 DC

Job
EXTENSION
34 WILLOUGHBY DRIVE
EMPINGHAM

James Richardson
Design Consultant
14 King Edwards Way, Edith Weston, Rutland LE15 8EZ

Drawing
REAR (SOUTH) ELEVATION
AS PROPOSED

Scale	Date	Drawn	Approved
1:50	01.11.02	JRICHARDSON	

Status
PLANNING

Drawing No.
02/171/114