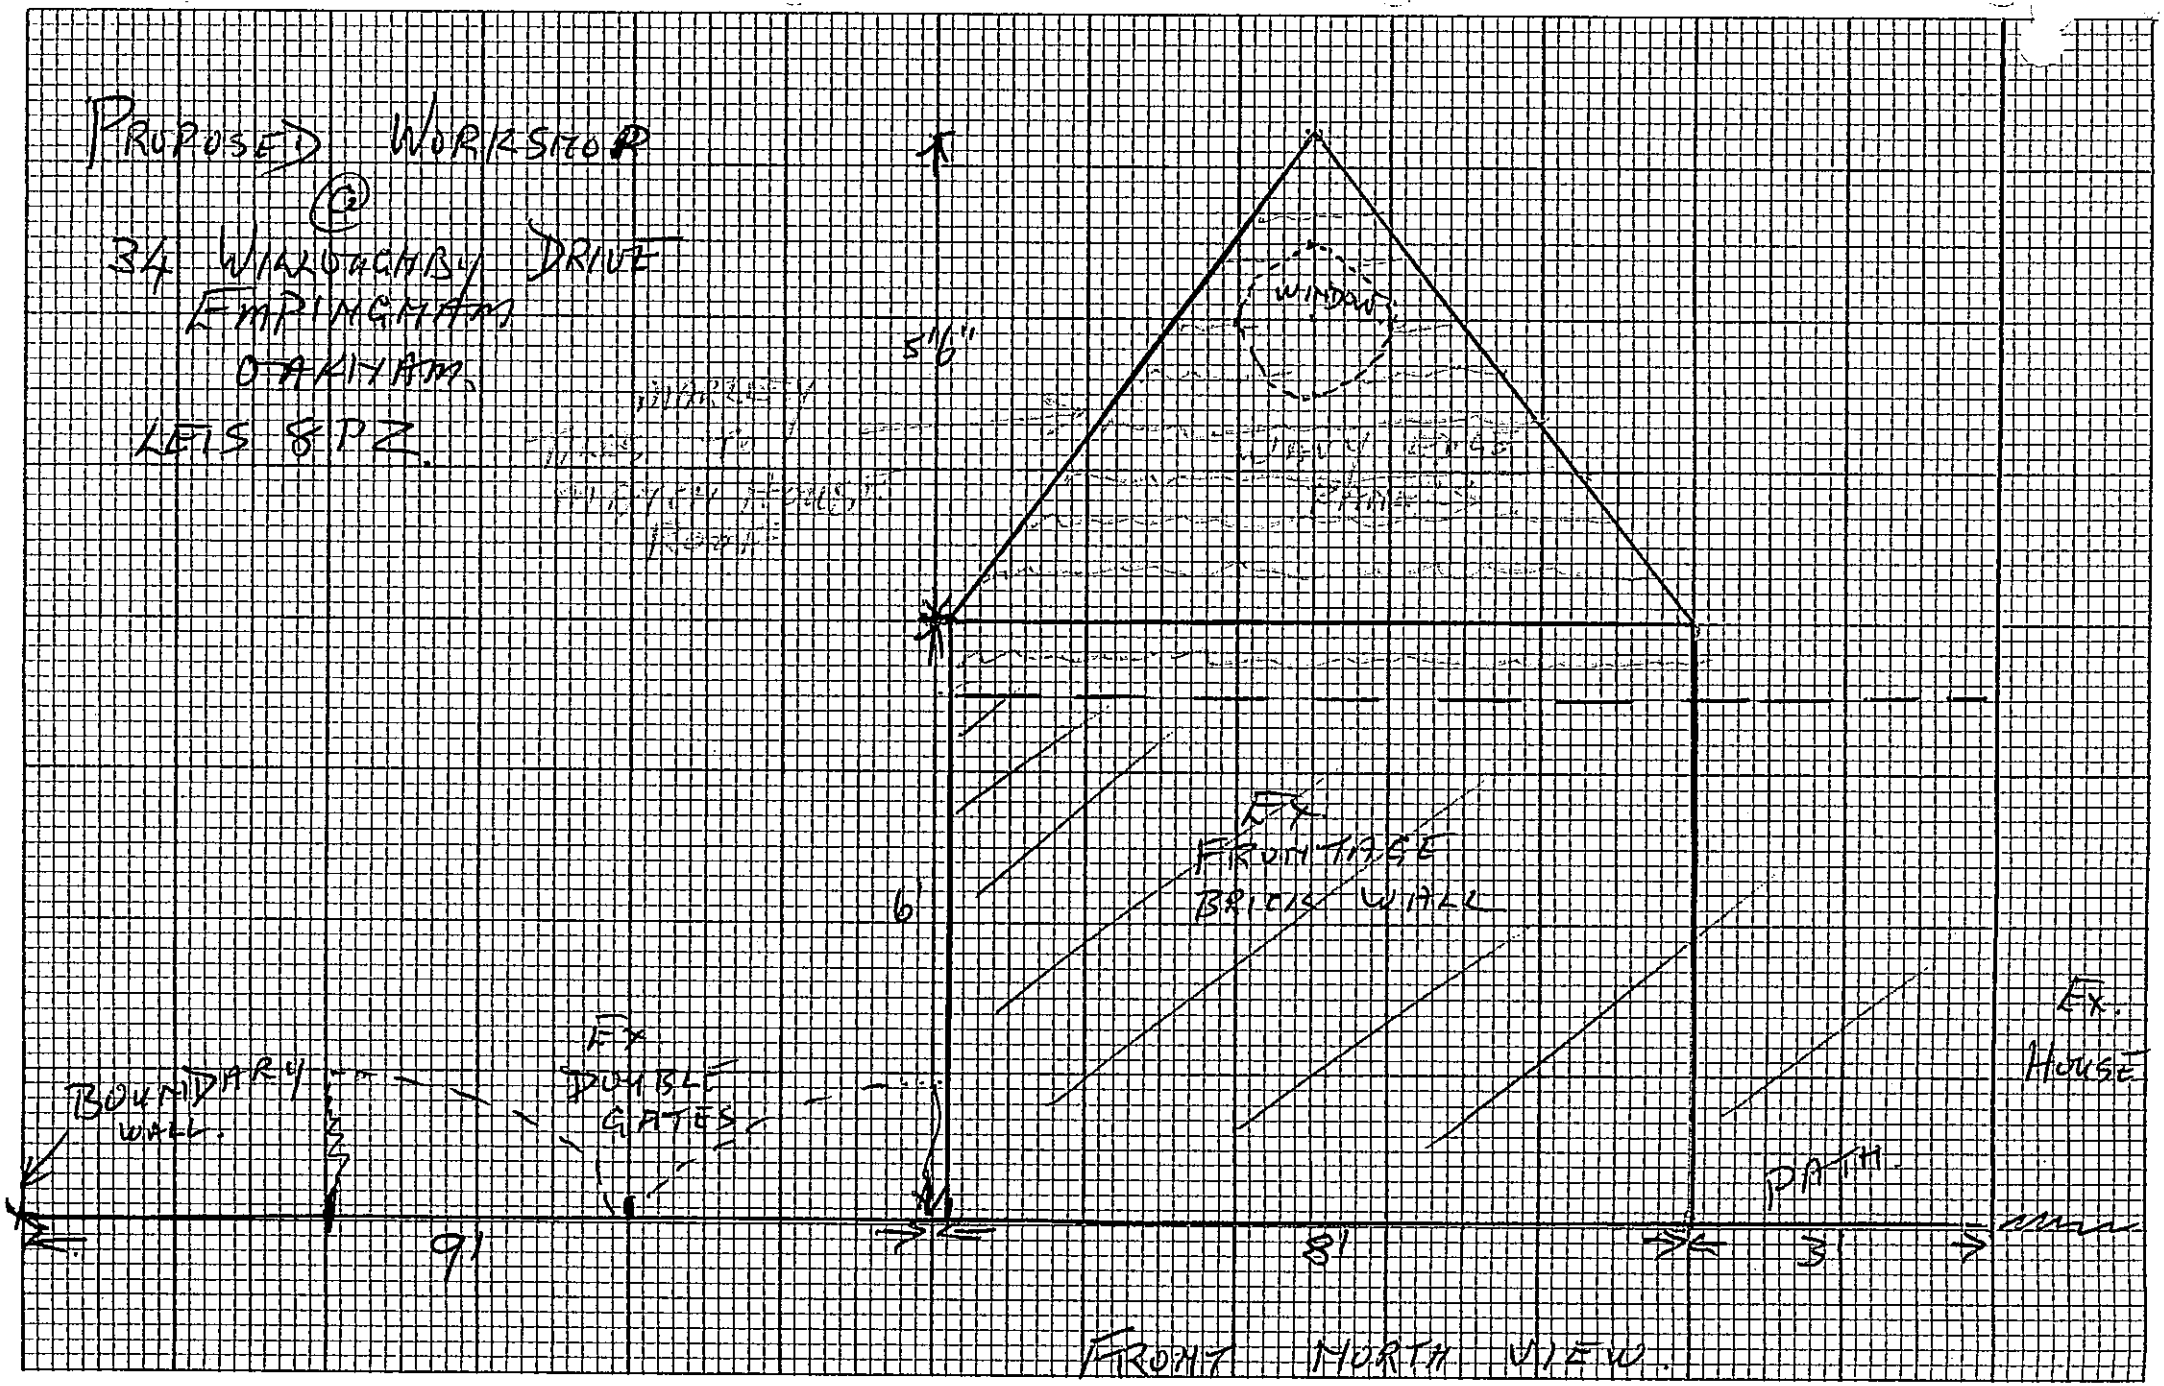

PROPOSED WORKSHOP @ 34 WINDSOR/ DRIVE EMPINGHAM OAKHAM. LE15 8PZ.
5'6"
WINDOW
EX. FRONTAGE BRICK WALL
6'
EX. DOUBLE GATES
BOUNDARY WALL.
EX. HOUSE
PATH
9'
8'
3'
FRONT NORTH VIEW.