
NOTES

(A) CONC. INT. TILES TO MATCH EXISTING.
(B) RW. GOODS AND FASCIA IN WHITE PVC-U TO MATCH EXISTING.
(C) BRICK FACINGS TO MATCH EXISTING.
(D) WHITE PVC-U WINDOW TO MATCH EX.
(E) AS ABOVE BUT A SLIDING PATIO DOOR.
(F) EXTRA 600 HIGH BRICKWORK TO MATCH EXISTING STACK.

FUL/2002/1029

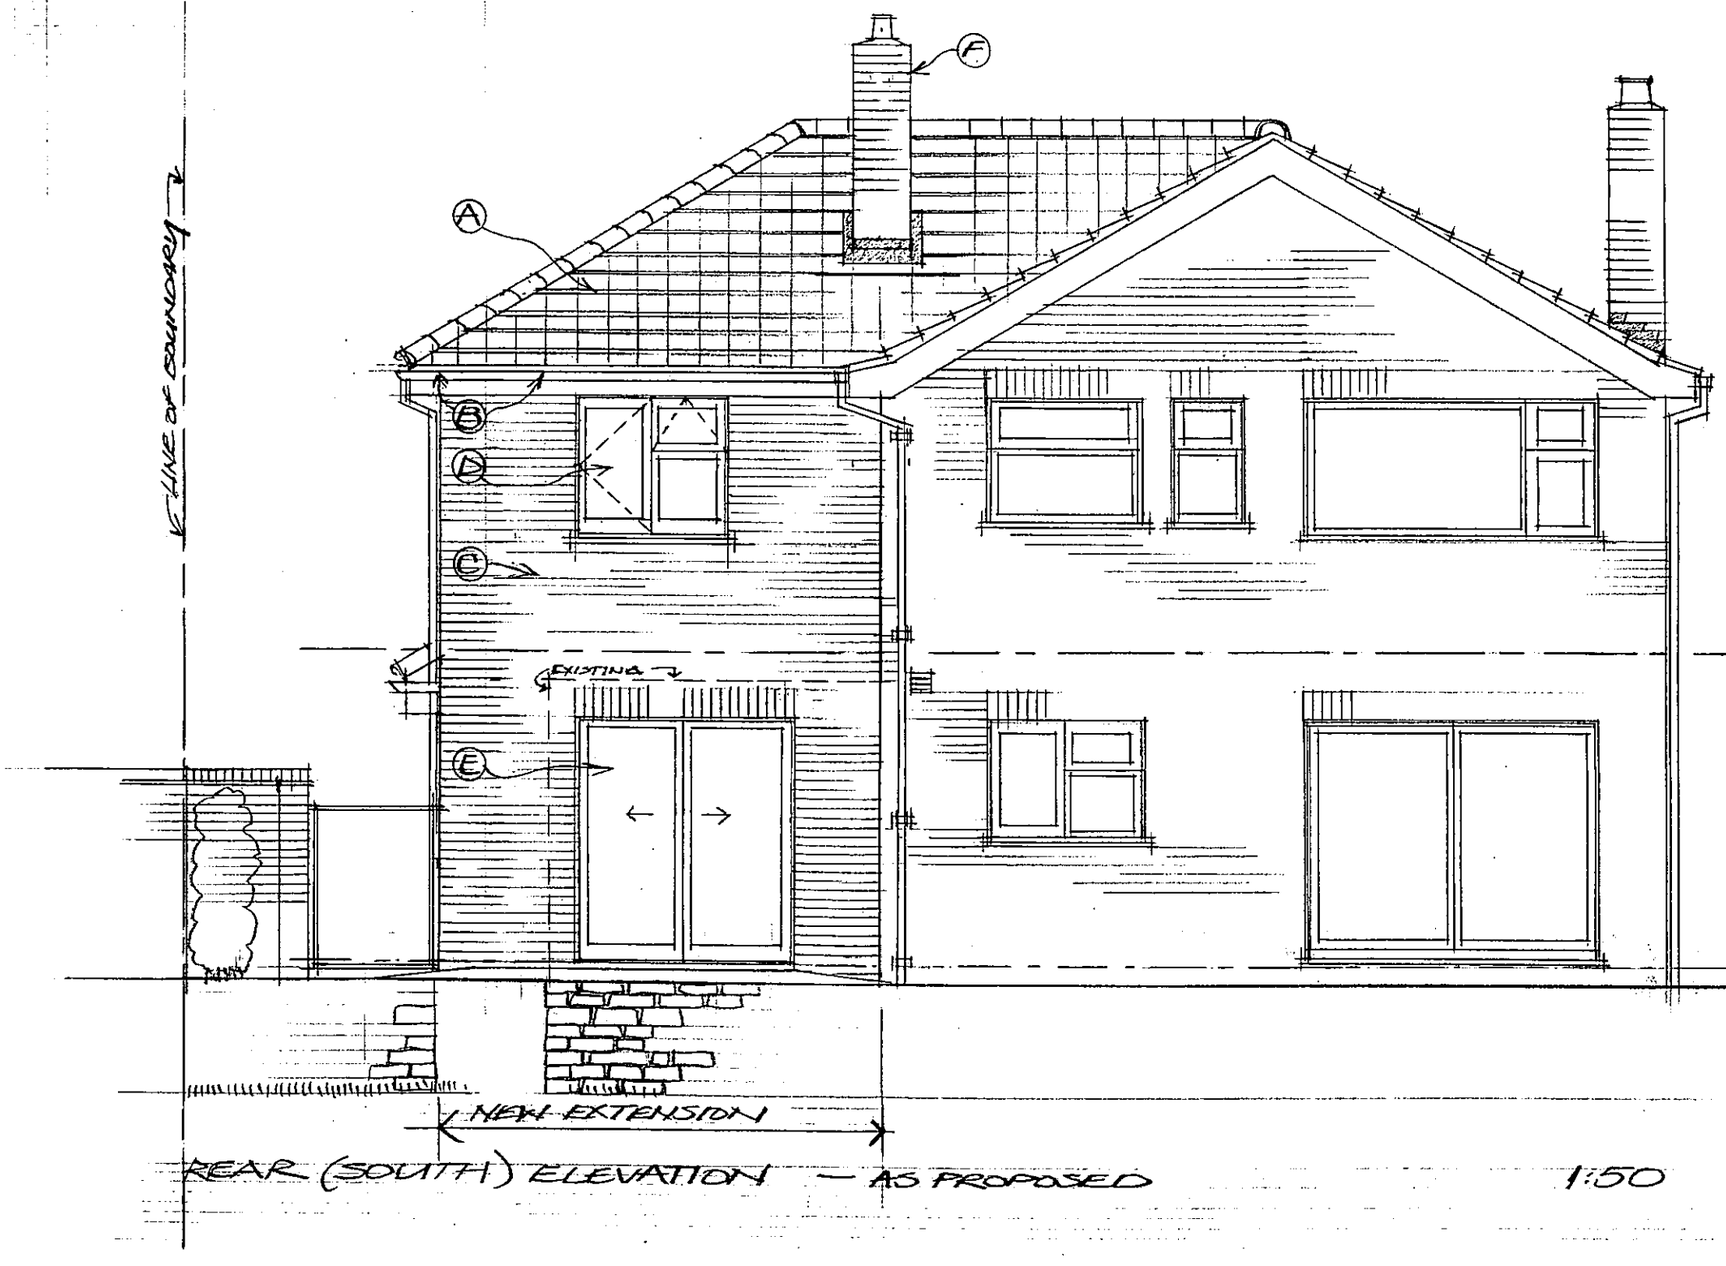

REAR (SOUTH) ELEVATION — AS PROPOSED

1:50

MINOR AMENDMENT
approved by letter
dated 27.08.03
showing Reduction in width of extension

RUTLAND COUNTY
12 AUG 2003
COUNCIL DC

Issue	Date	Amendment
A		EXISTING CHIMNEY ADDED + WINDOW ENLARGED + DOOR REMOVED. 25.11.02
B		EXTENSION REDUCED IN WIDTH. 08.08.03 JR

Job
EXTENSION
34 WILLOUGHBY DRIVE
EMPINGHAM

James Richardson
Design Consultant
14 King Edwards Way, Edith Weston, Rutland LE15 8EZ

Drawing
REAR (SOUTH) ELEVATION
AS PROPOSED

Scale	Date	Drawn	Approved
1:50	01.11.02	JRICHARDSON	

Status
PLANNING

Drawing No.
02/171/114 B