
900
1

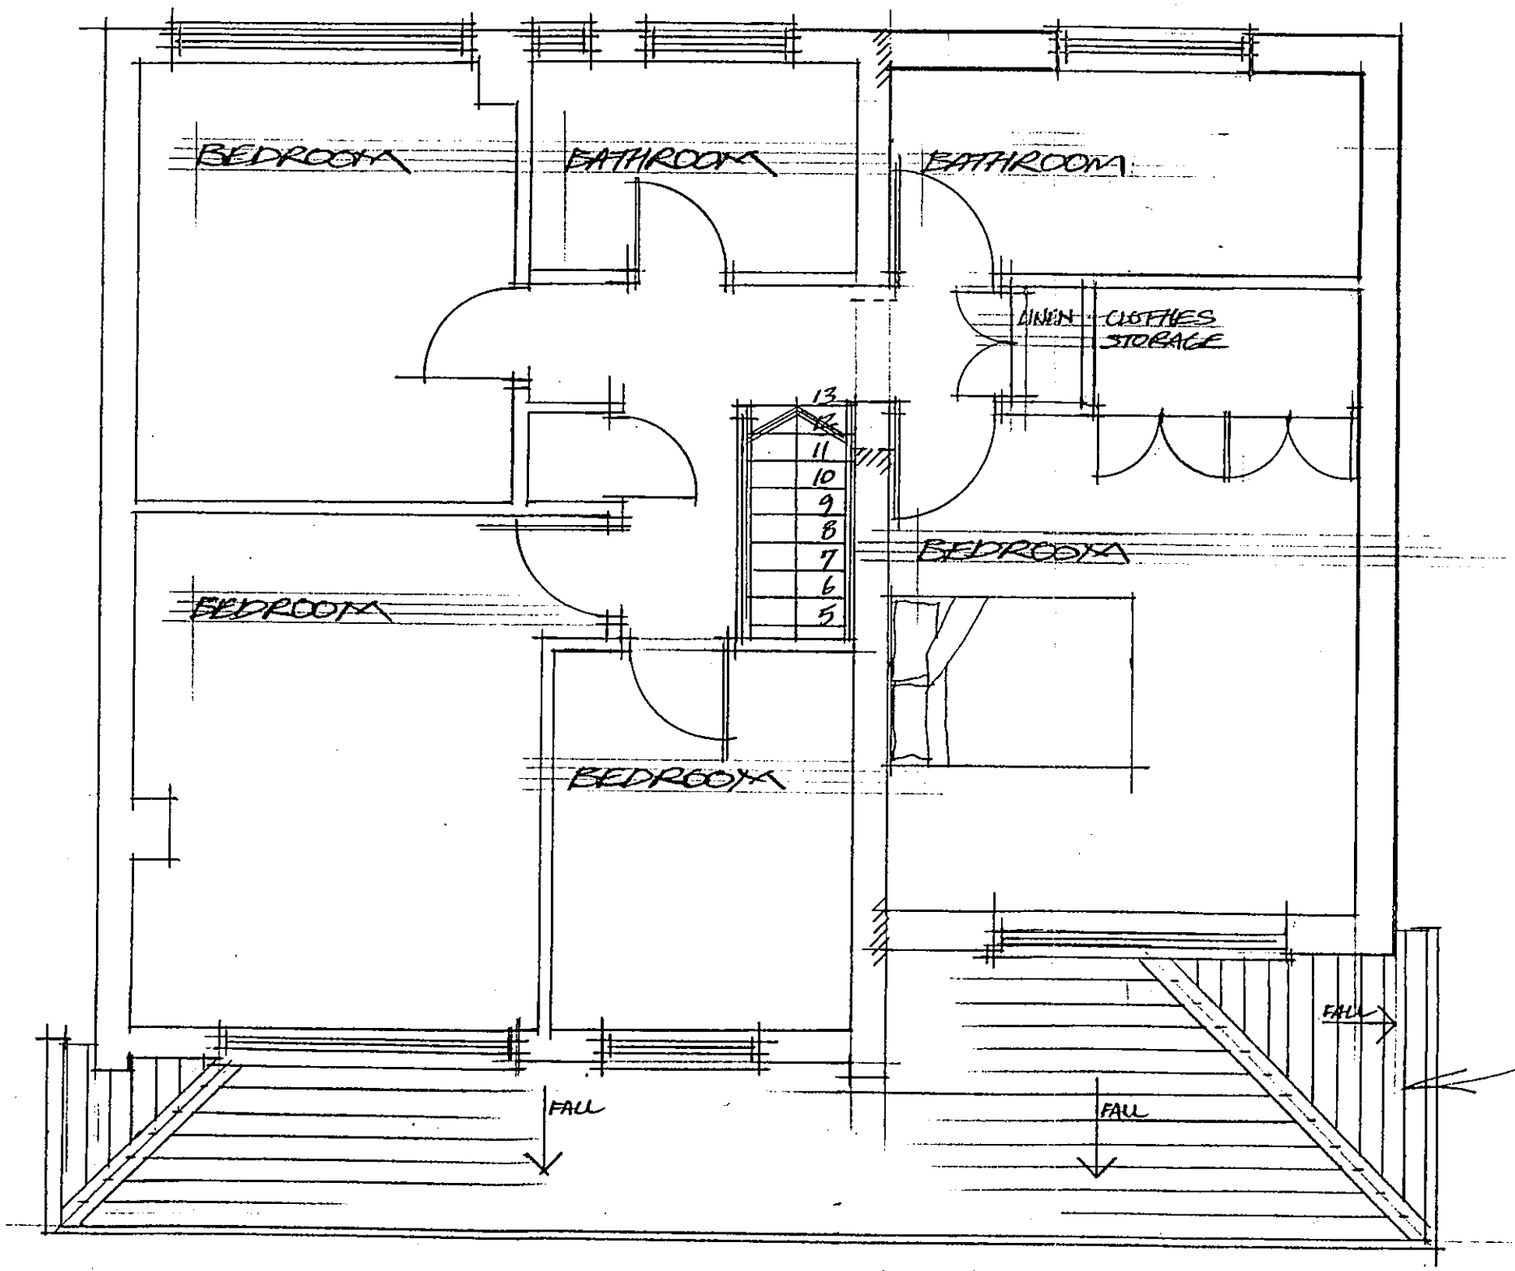

FIRST FLOOR PLAN — AS PROPOSED

RUTLAND COUNTY
20 SEP 2002
COUNCIL DC

PRELIMINARY SKETCH PLAN SK02