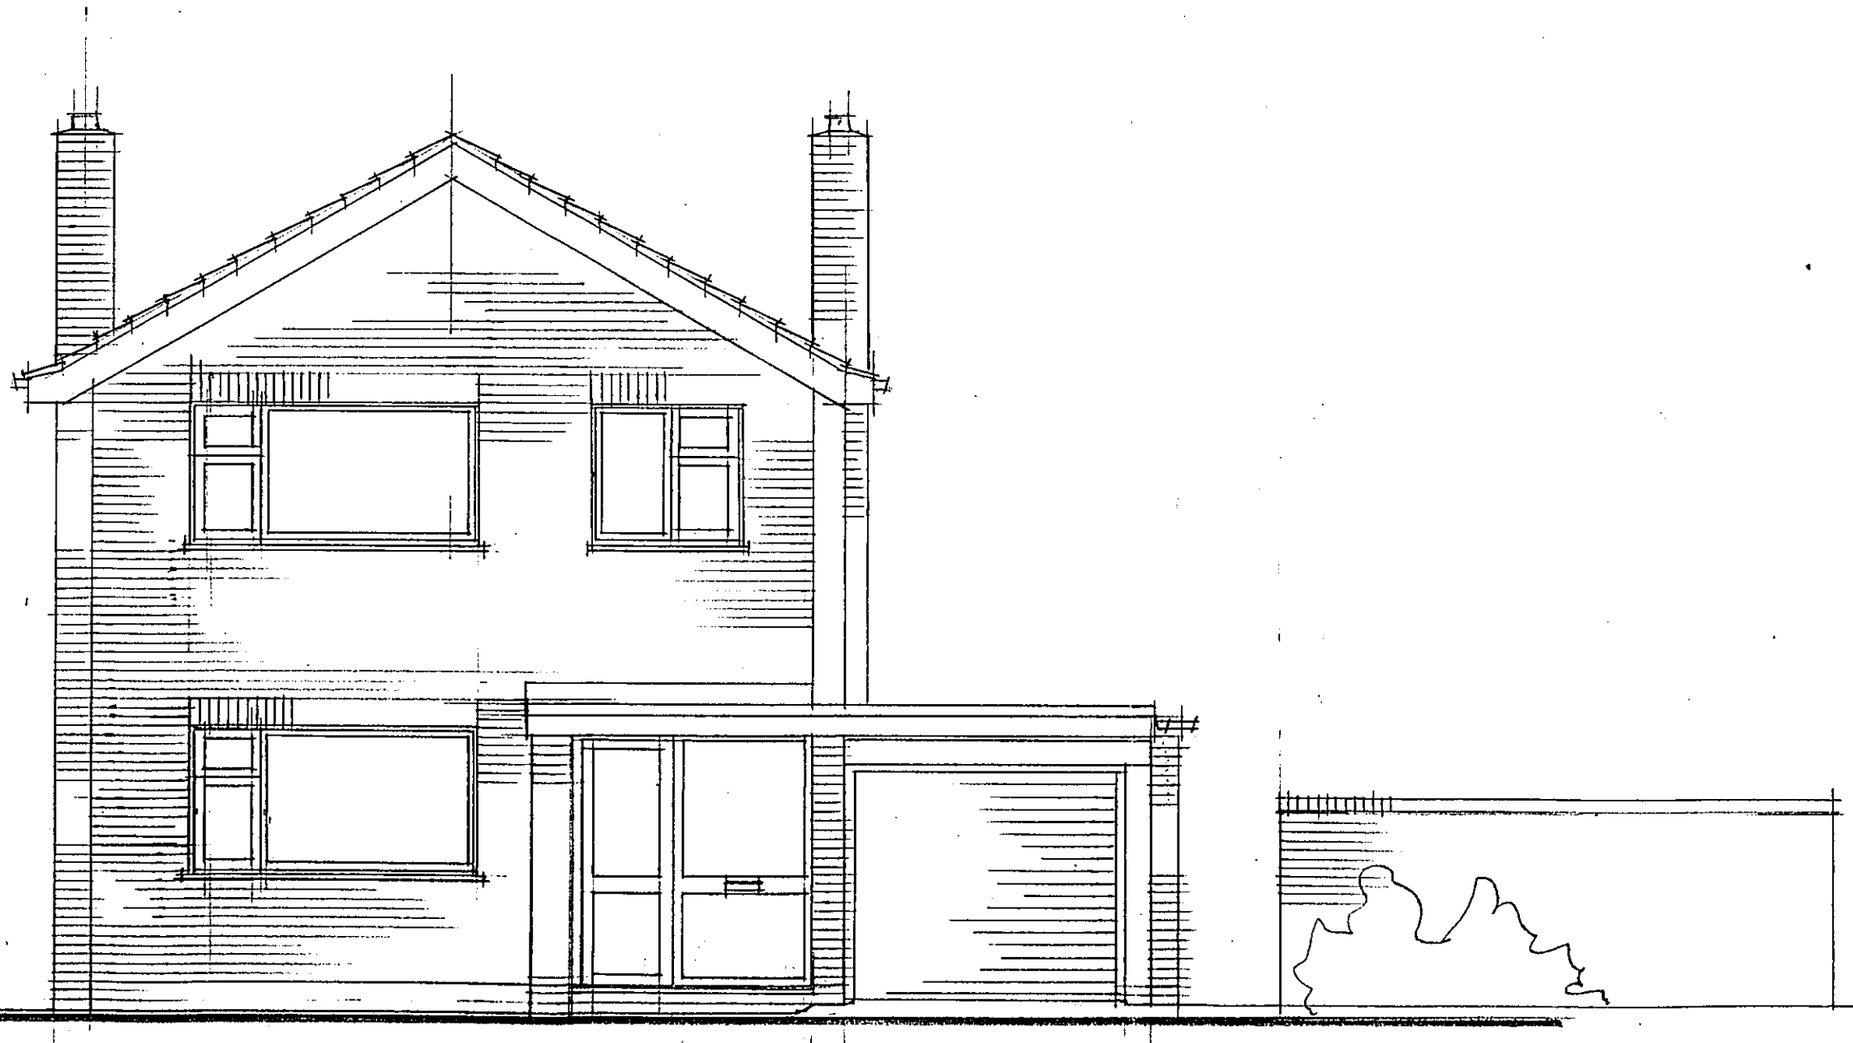


FRONT (NORTH) ELEVATION - AS EXISTING 1:50

RUTLAND COUNTY
20 SEP 2002
COUNCIL DC

Issue	Date	Amendment

Job
EXTENSION
34 WILLOUGHBY DRIVE
EMPINGHAM

James Richardson
Design Consultant
14 King Edwards Way, Edith Weston, Rutland LE15 8EZ

Drawing
FRONT (NORTH) ELEVATION
AS EXISTING

Scale	Date	Drawn	Approved
1:50	17.09.02	CR	

Status
PRELIMINARY

Drawing No.
02/171/104