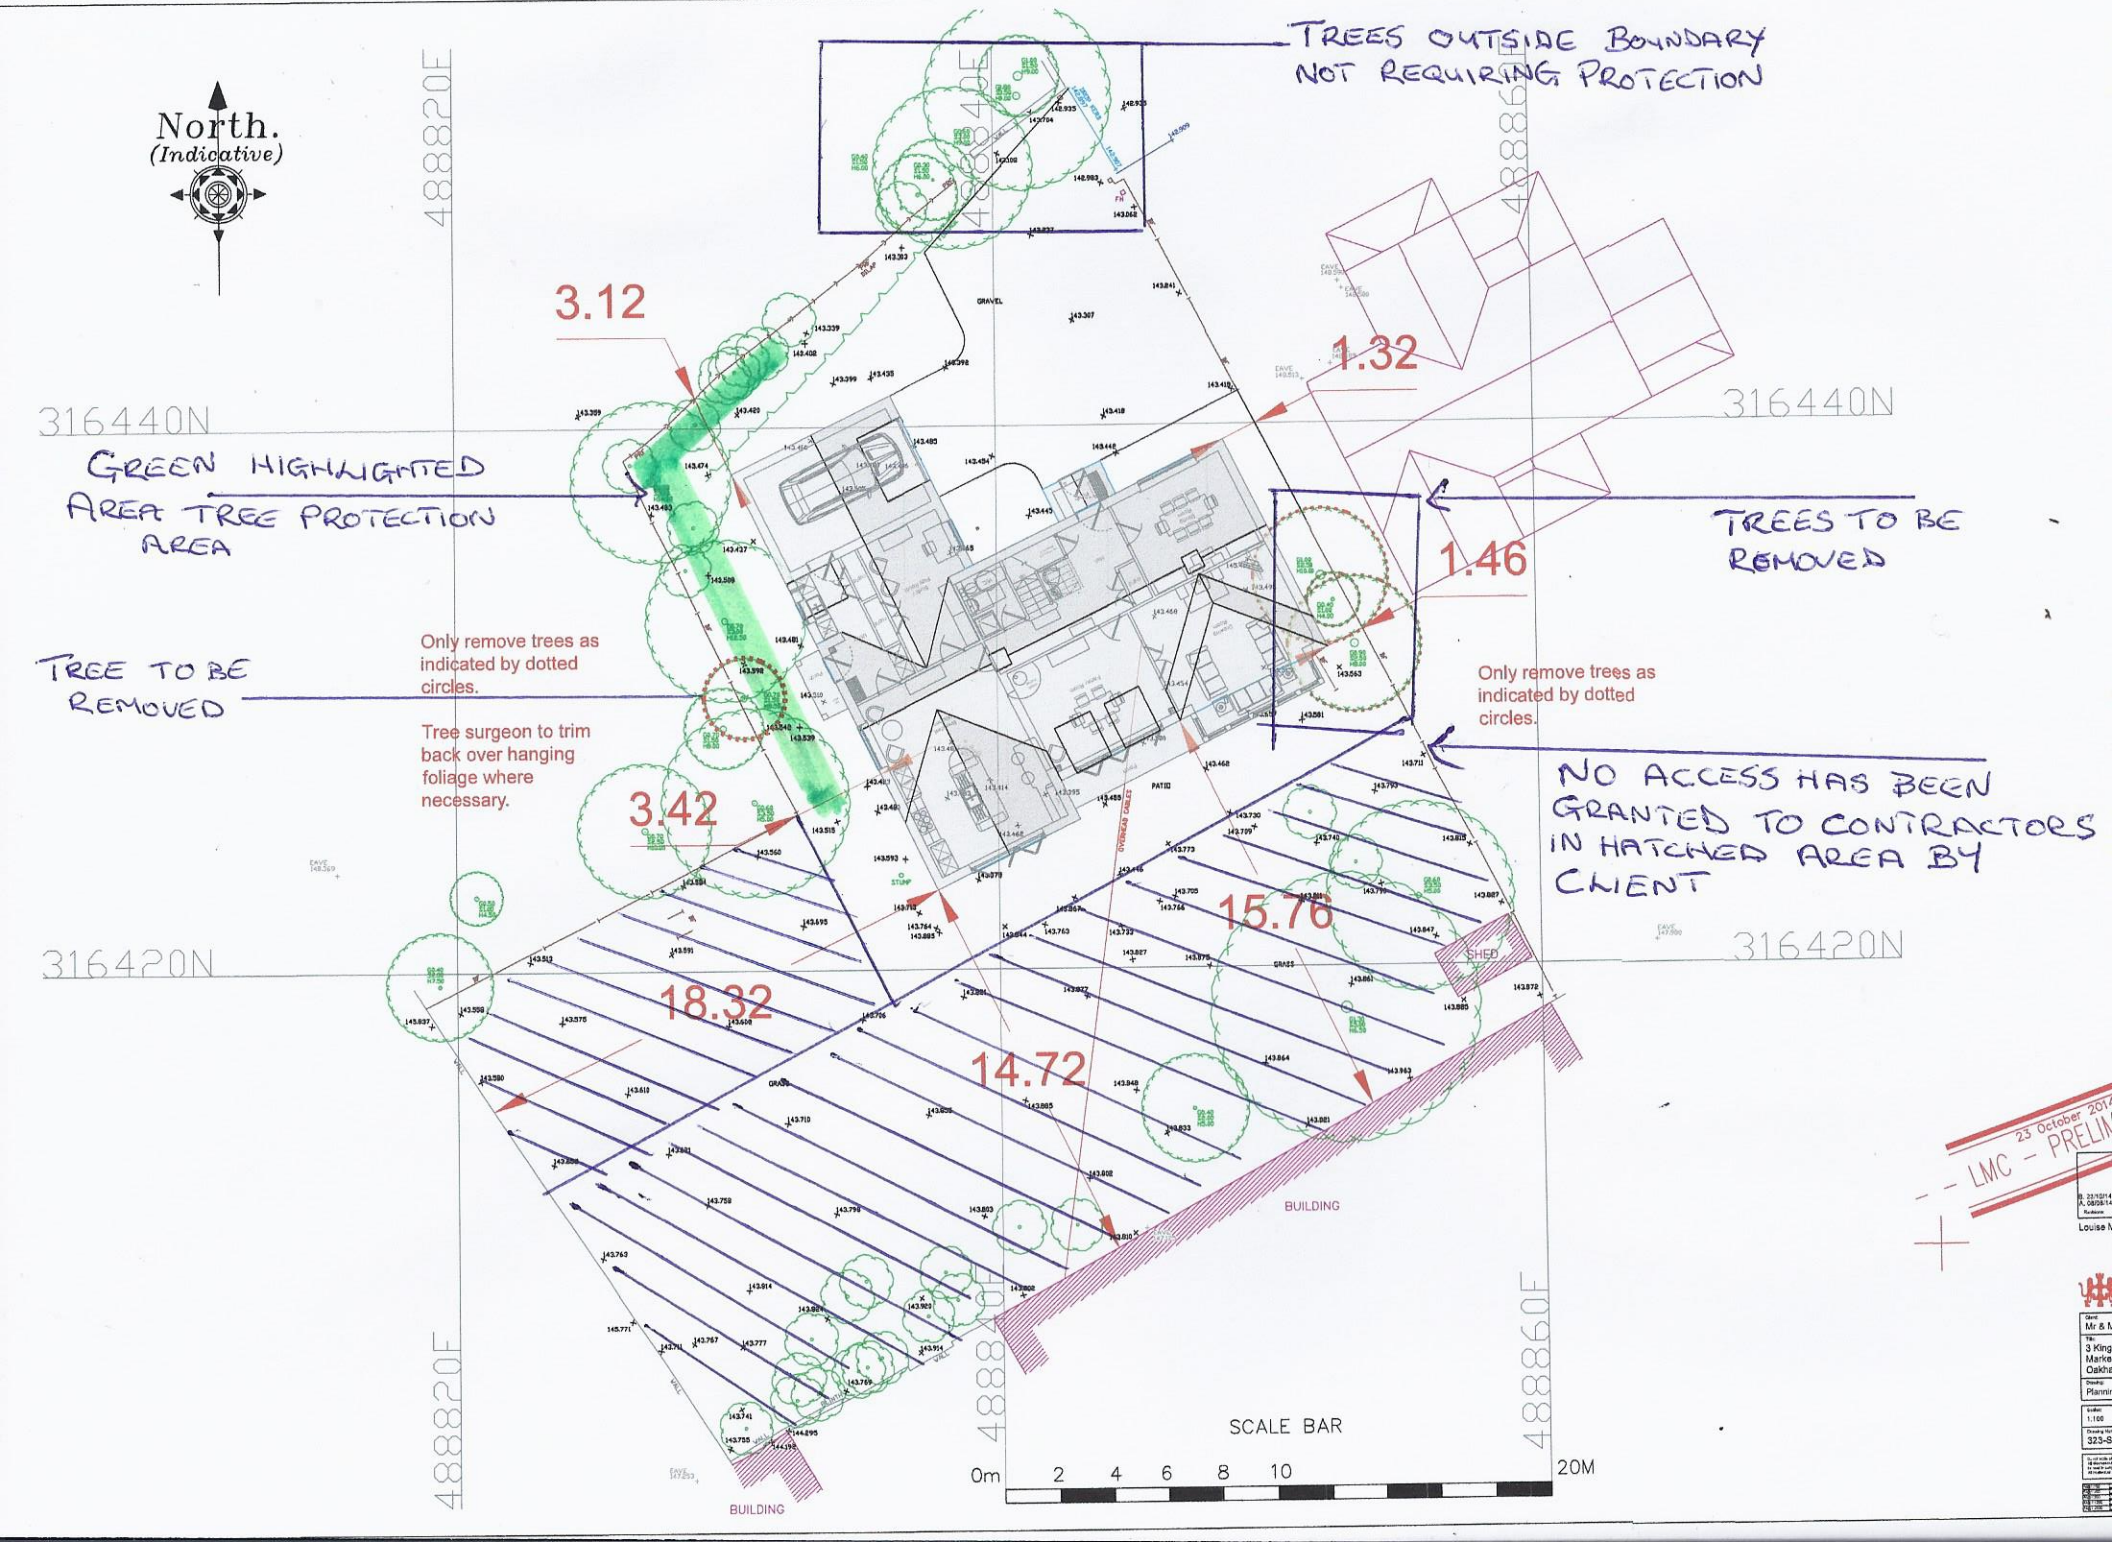
North.
(Indicative)
TREES OUTSIDE BOUNDARY NOT REQUIRING PROTECTION
GREEN HIGHLIGHTED AREA TREE PROTECTION AREA
TREE TO BE REMOVED
TREES TO BE REMOVED
NO ACCESS HAS BEEN GRANTED TO CONTRACTORS IN HATCHED AREA BY CLIENT
Only remove trees as indicated by dotted circles.
Tree surgeon to trim back over hanging foliage where necessary.
Only remove trees as indicated by dotted circles.
3.12
1.32
1.46
3.42
15.76
18.32
14.72
316440N
316420N
488820E
488860E
488840E
BUILDING
SHED
GRAVEL
PATIO
GRASS
SCALE BAR
0m 2 4 6 8 10 20M
LMC – PRELIM
23 October 2017